



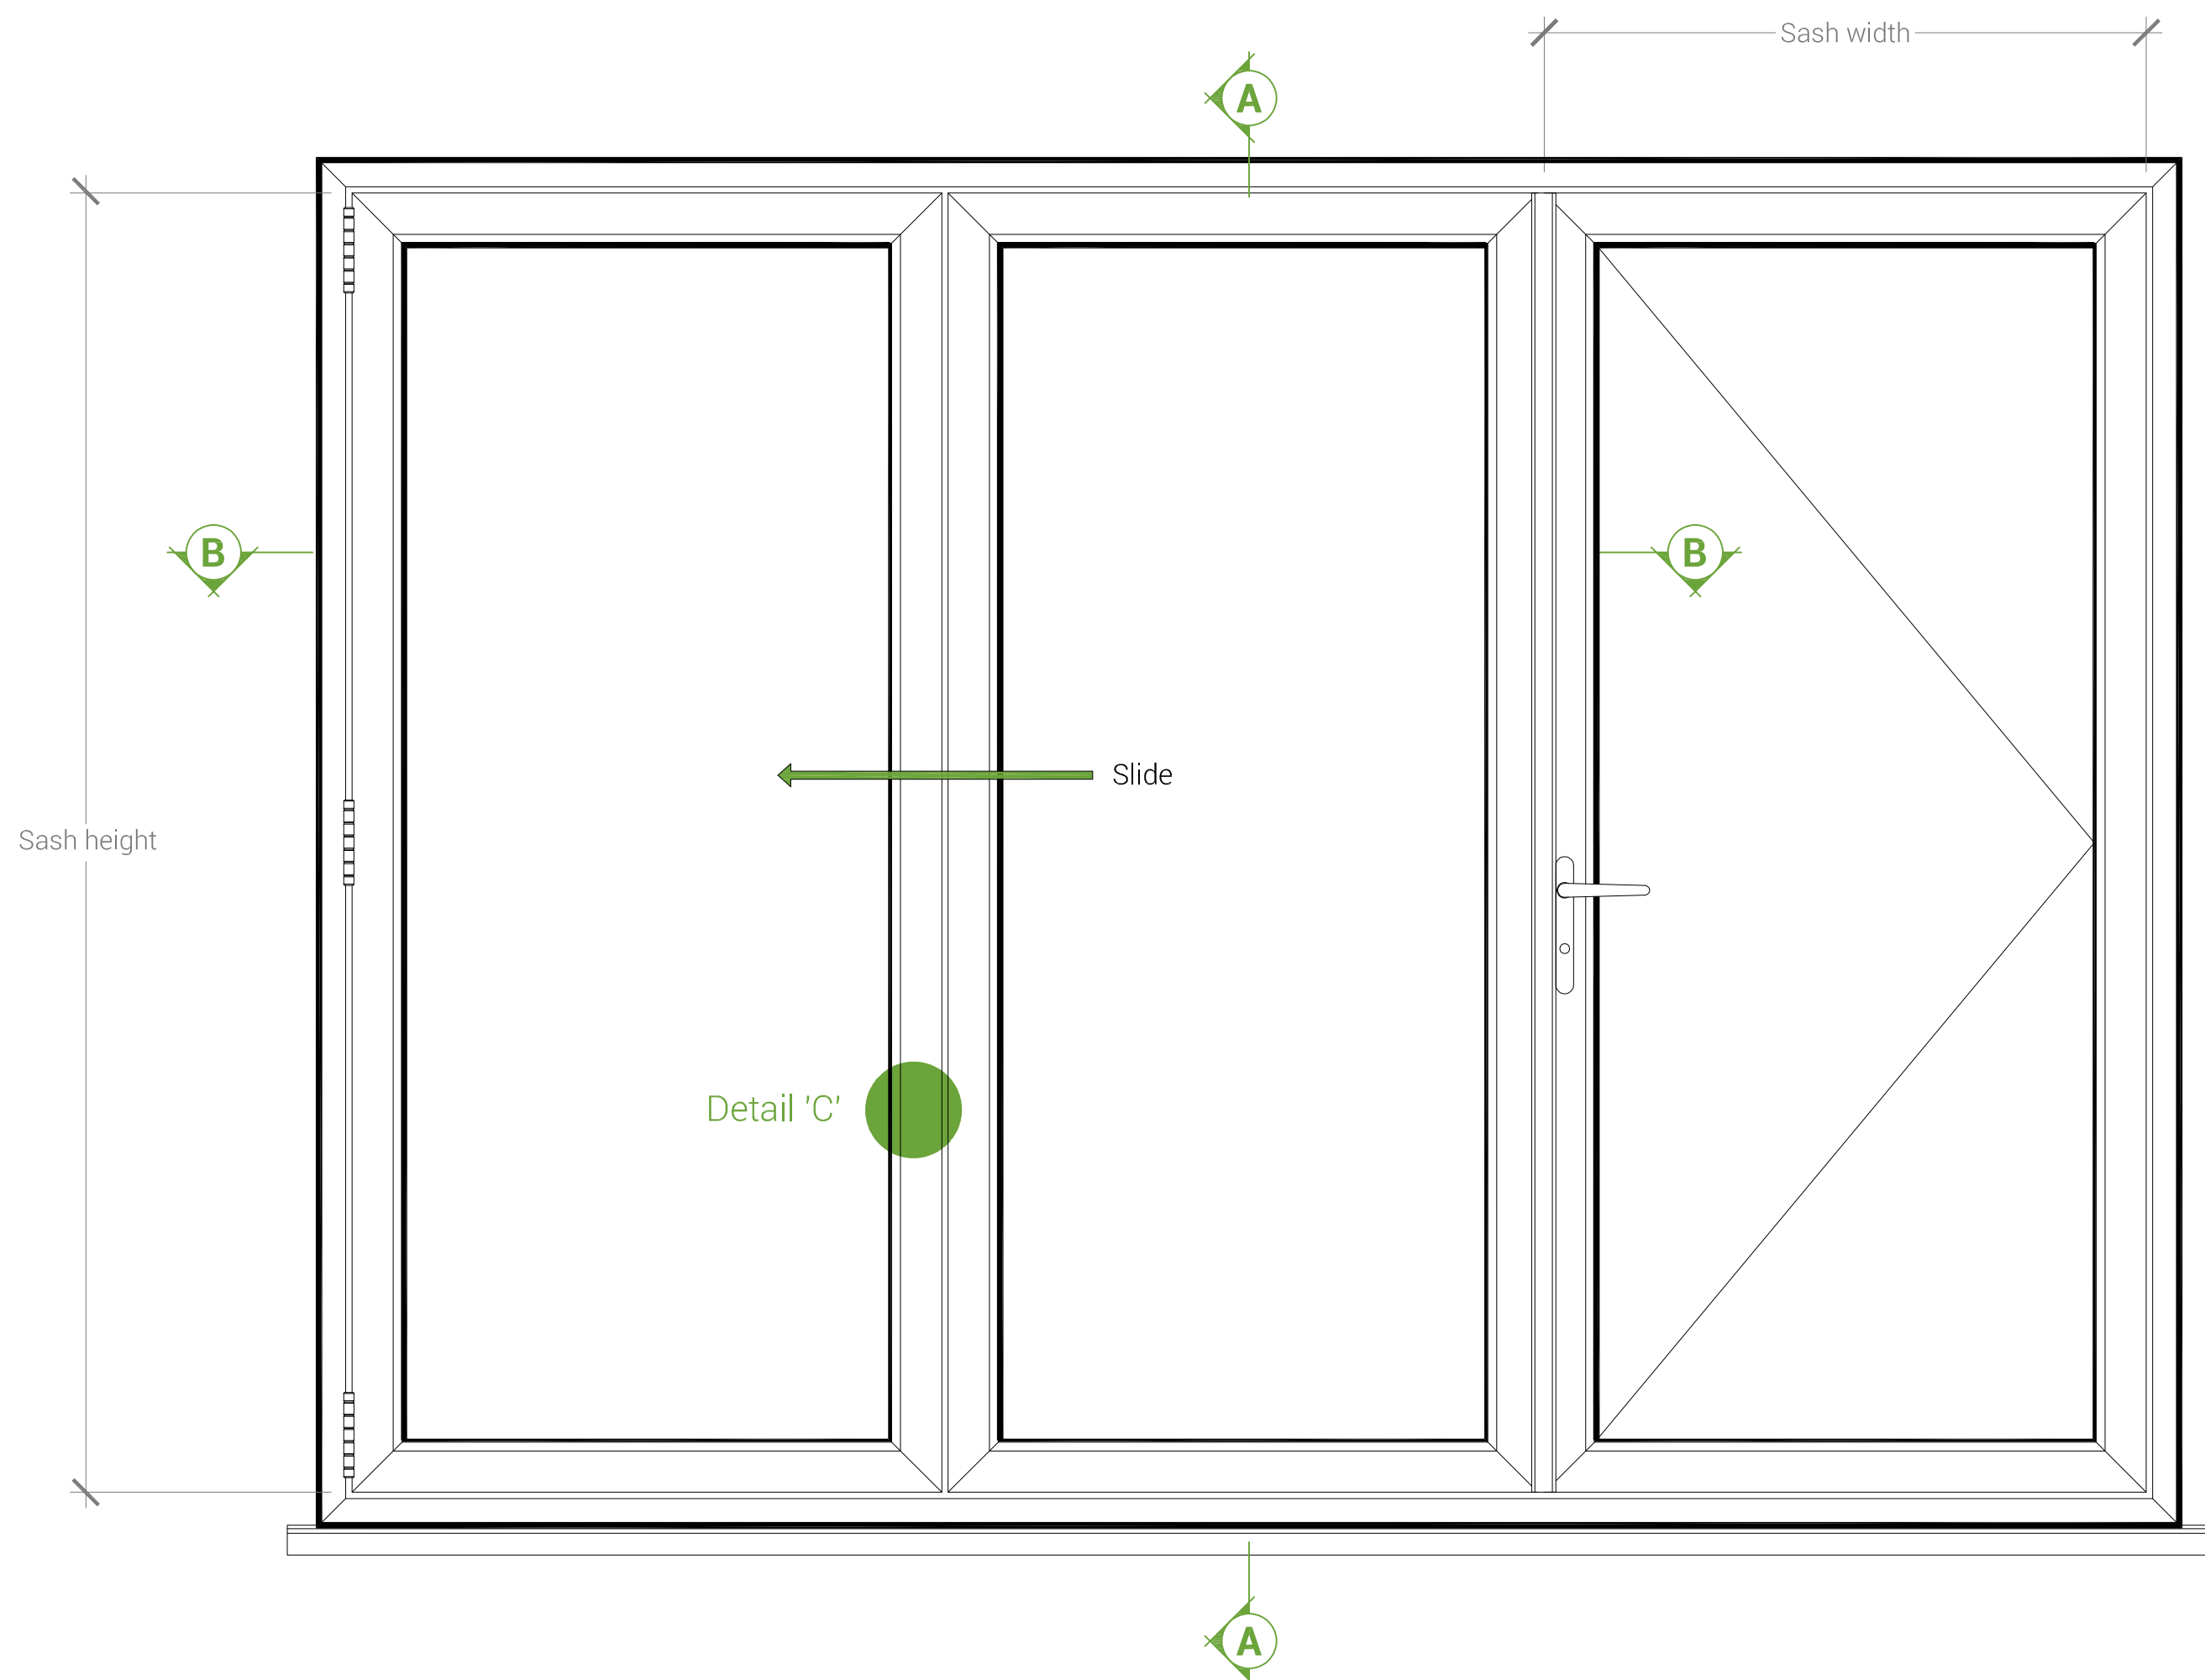


TYPICAL ELEVATION
Viewed from Outside
Scale 1:10

INTERNALLY GLAZED OUTWARD OPEN 3-2-1 ALUMINA BI-FOLD DOOR

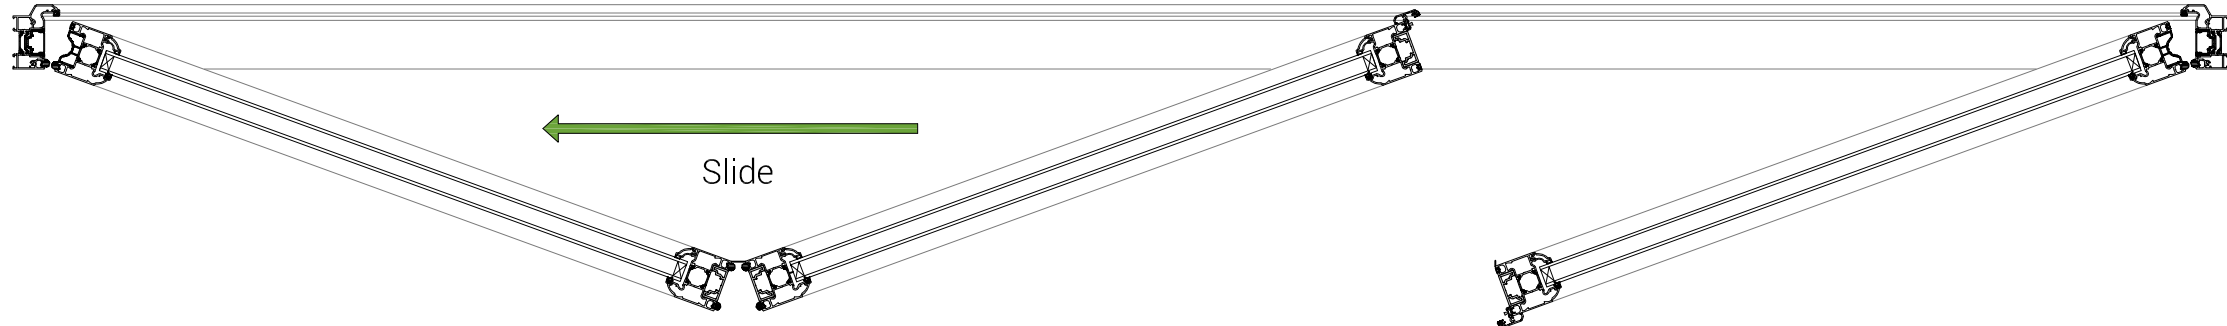


KITEMARK KM652464 In respect of: BS EN 4873 / PAS24 Aluminium Profile - Enhanced Security Doors System Supplier							
	Door Leaf	Width (mm)	Height (mm)	Air Permeability classification	Watertightness classification	Resistance to wind classification	Exposure Category as given in table 1 of BS 6375-Part 1
		1200	2500	4	5A	C3	1200

Linlar Ltd take's no responsibility for the overall structural stability, quality of the installation or for the failure of it's fixings, members of existing structures.
All compartment wall need to be closed off adequately, including fire and smoke stopping where required.
Perimeter joints around screens/windows needs to be sealed and weather proofed appropriately.

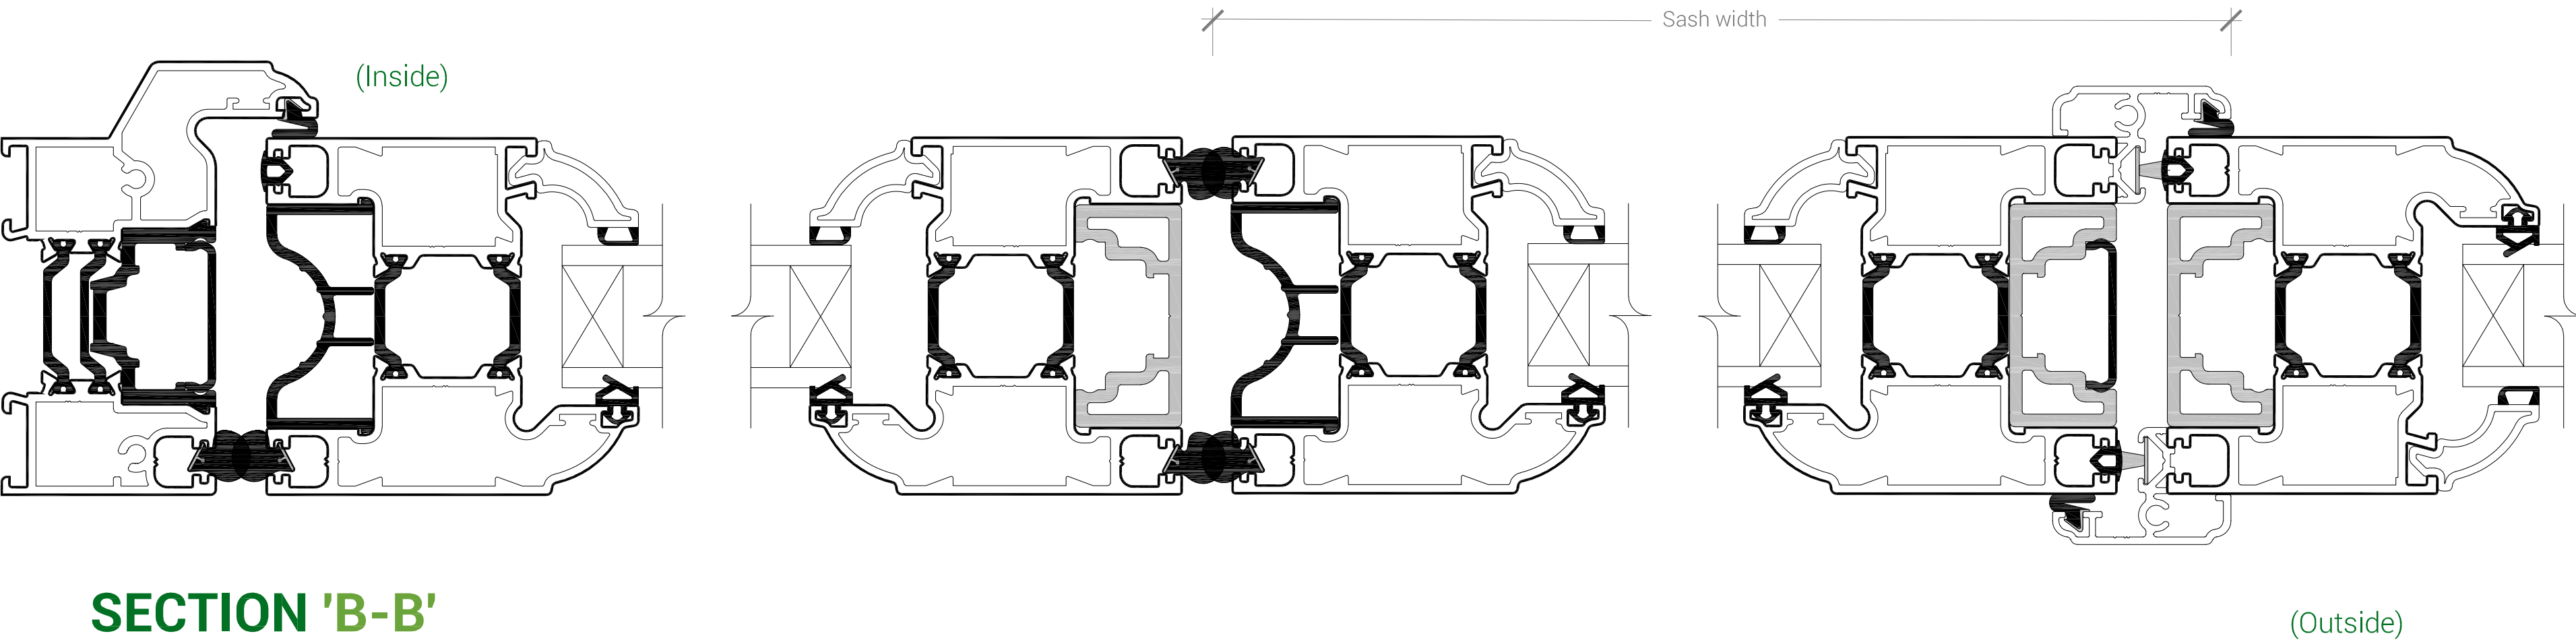


SECTION 'B-B'

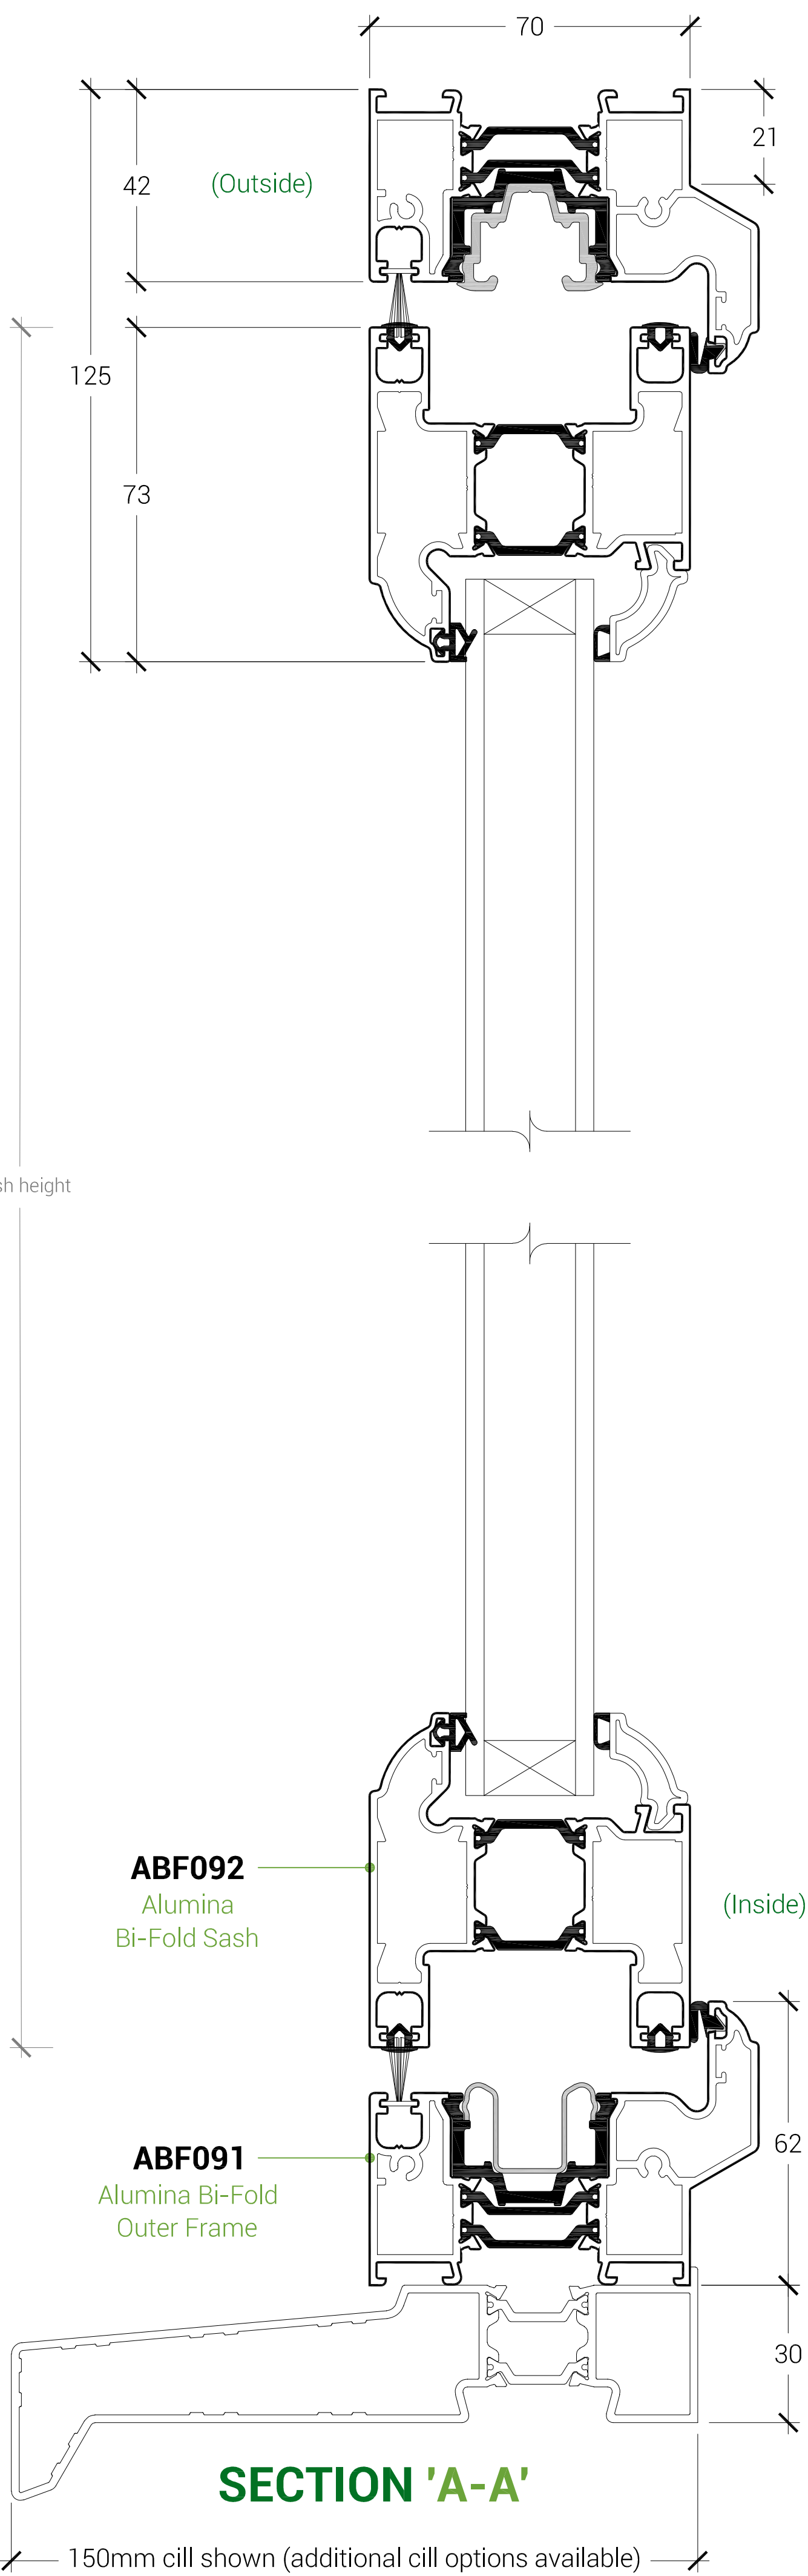

SECTION 'A-A'

OPTIONAL THRESHOLD DETAILS

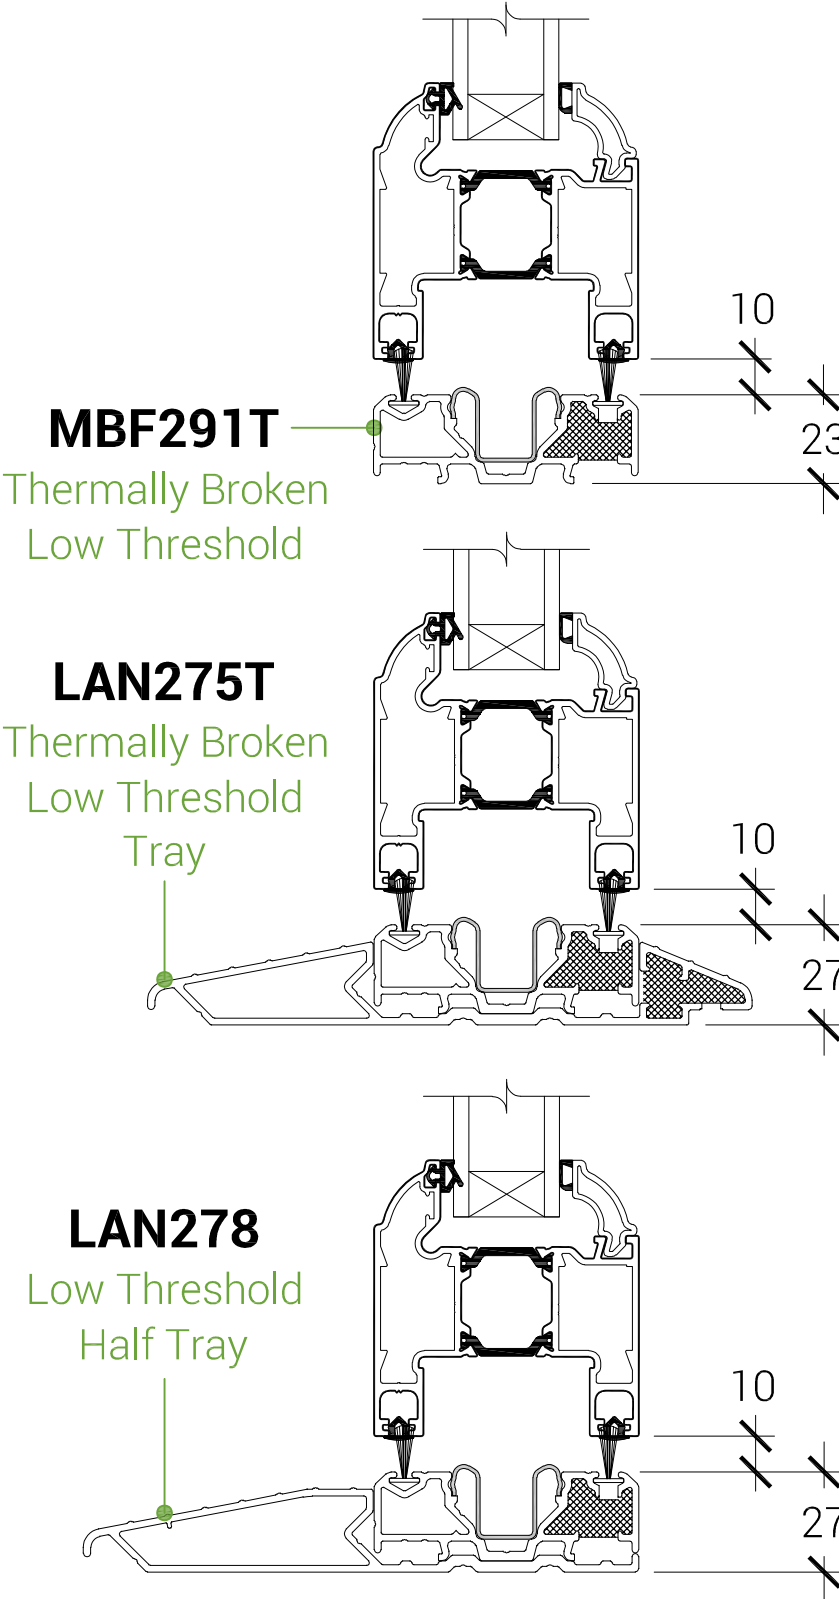

ALTERNATIVE BEAD OPTIONS SCALE 1:2 DETAIL 'C'

