



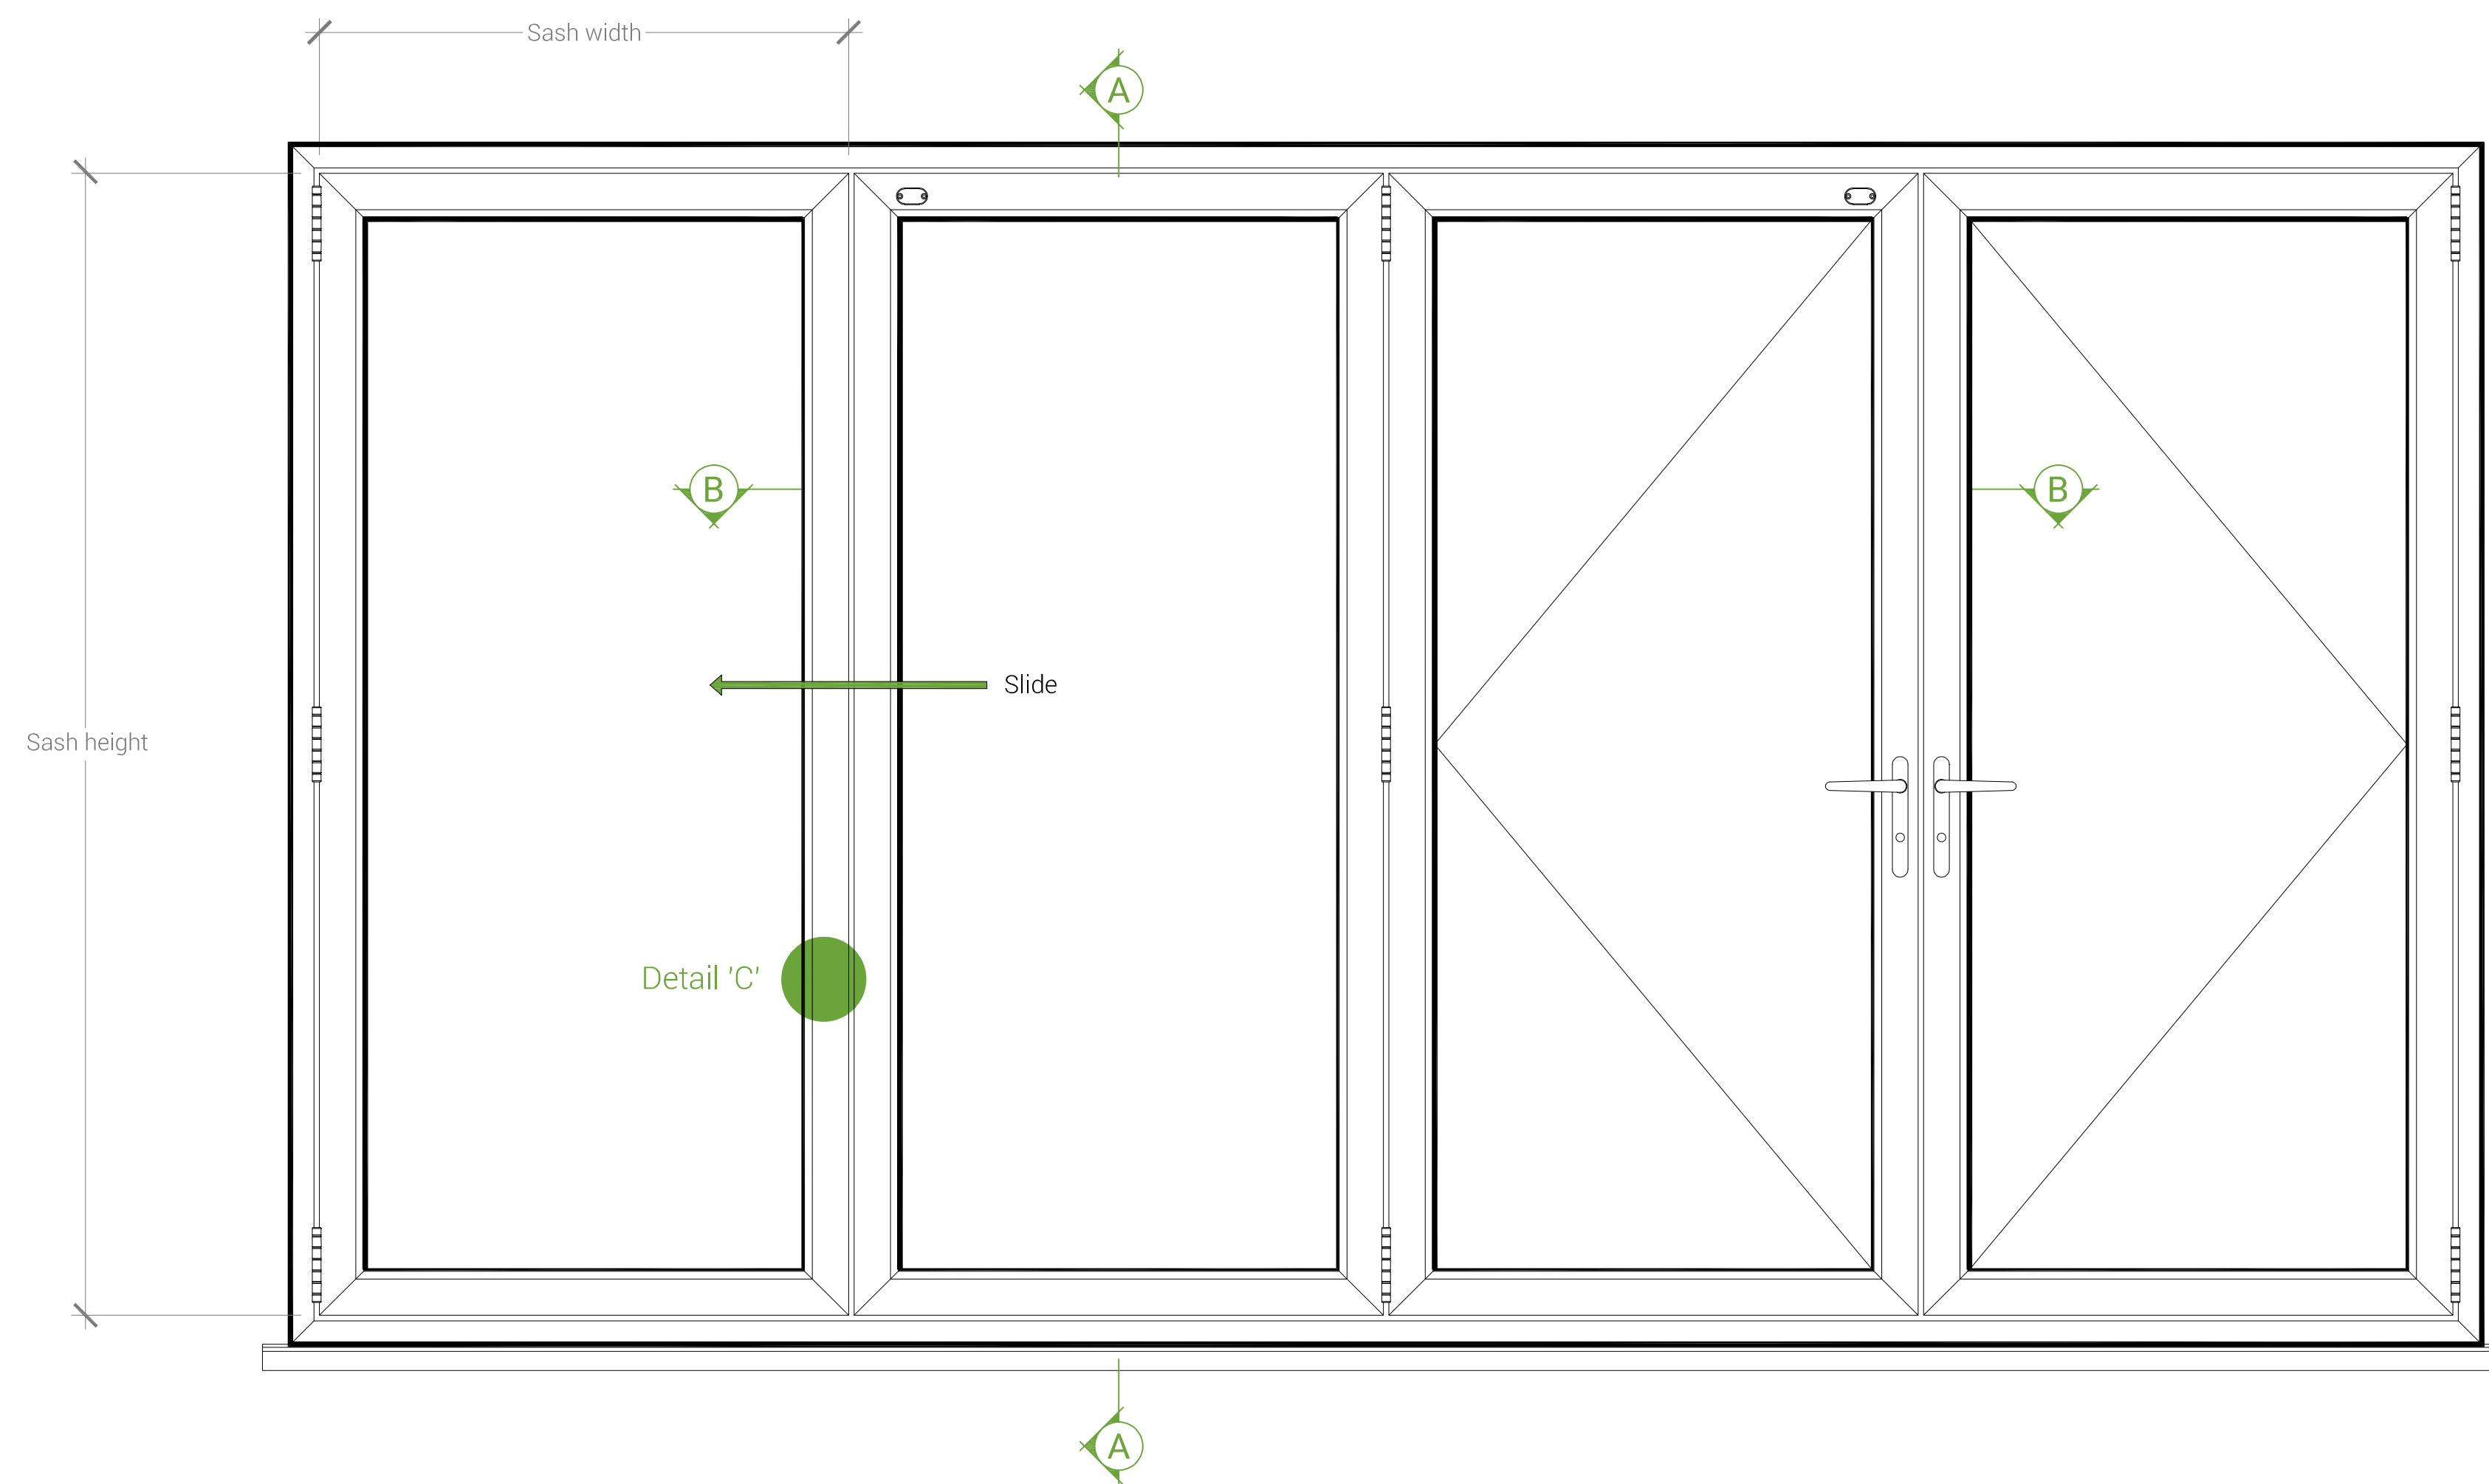


INTERNALLY GLAZED OUTWARD OPEN 4-3-1 ALUMINA BI-FOLD DOOR

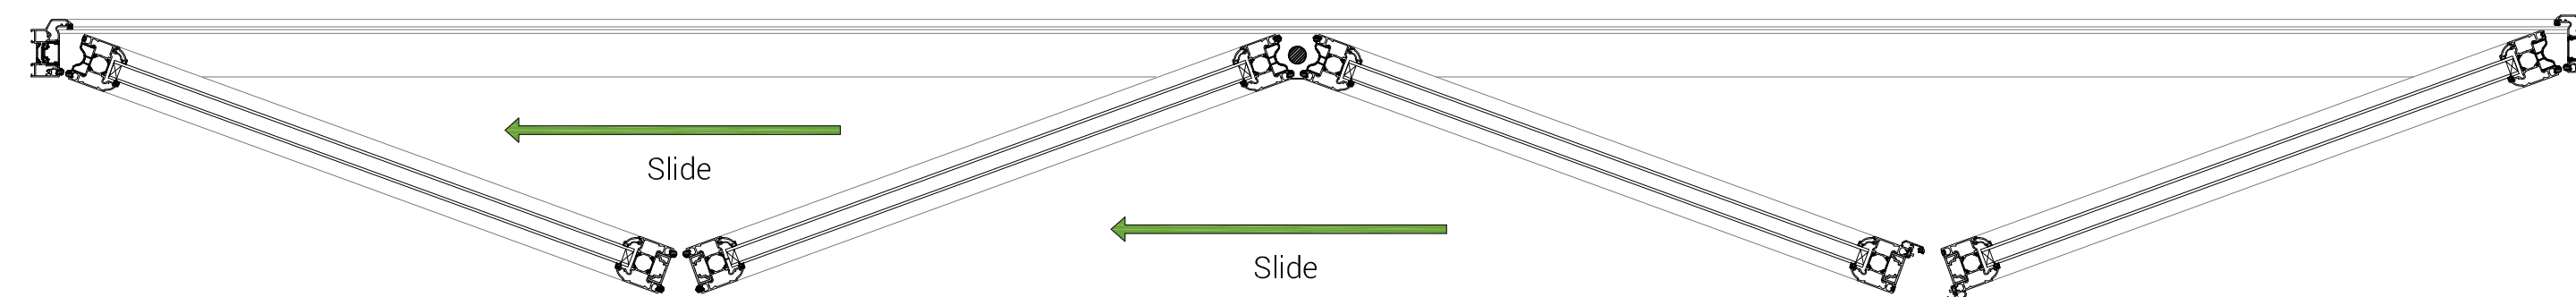

TYPICAL ELEVATION

Viewed from Outside
Scale 1:10


Linlar Ltd take's no responsibility for the overall structural stability, quality of the installation or for the failure of it's fixings, members of existing structures.
All compartment wall need to be closed off adequately, including fire and smoke stopping where required.
Perimeter joints around screens/windows needs to be sealed and weather proofed appropriately.

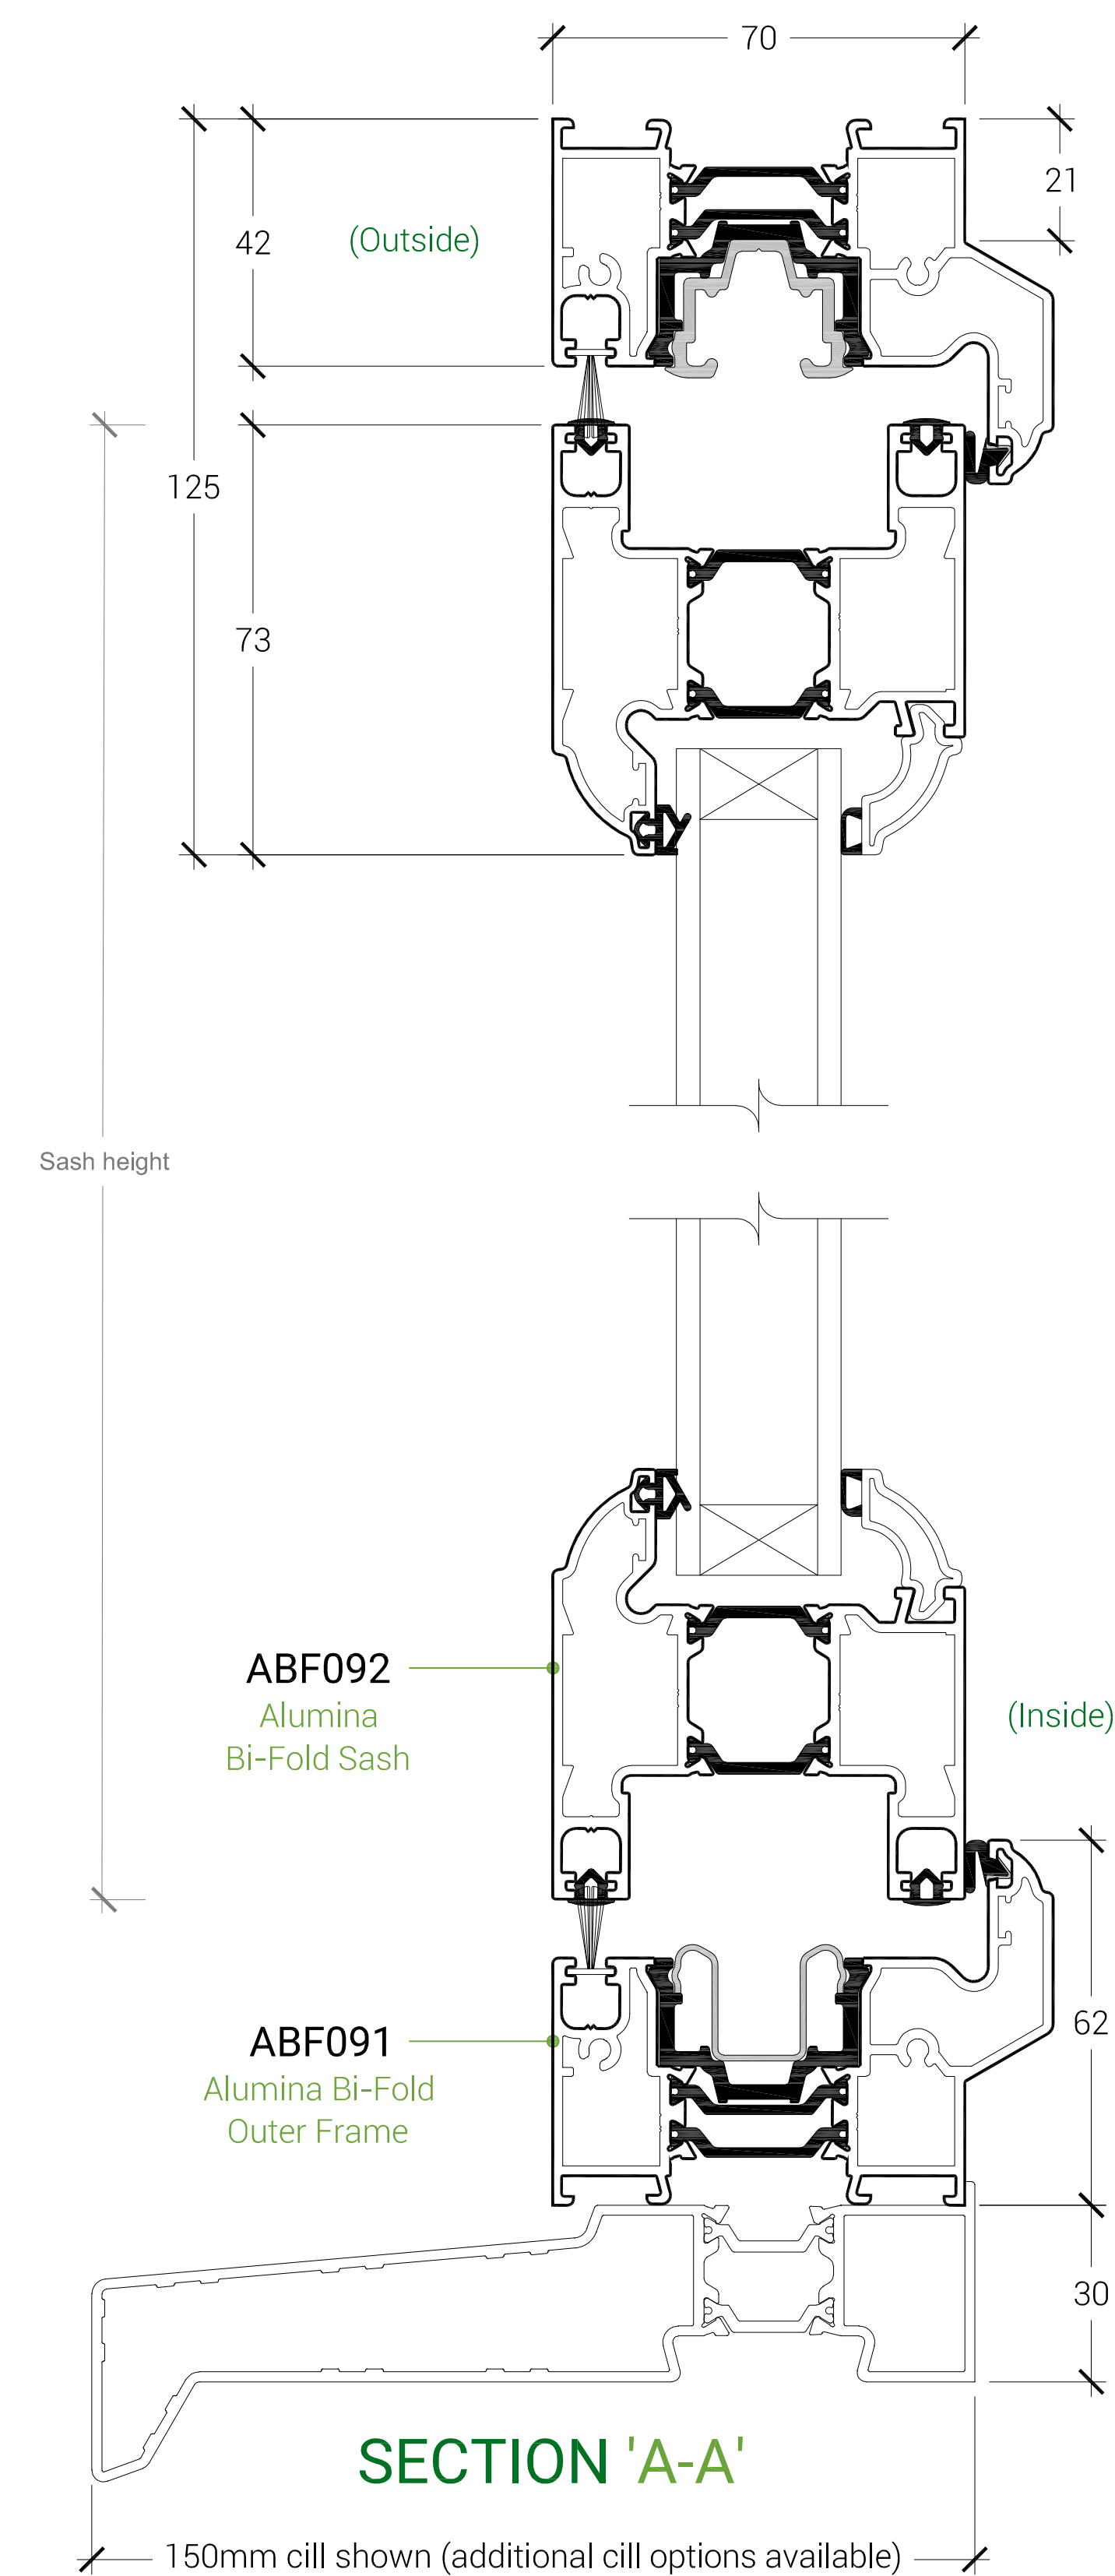

SECTION 'A-A'


150mm cill shown (additional cill options available)

OPTIONAL THRESHOLD DETAILS


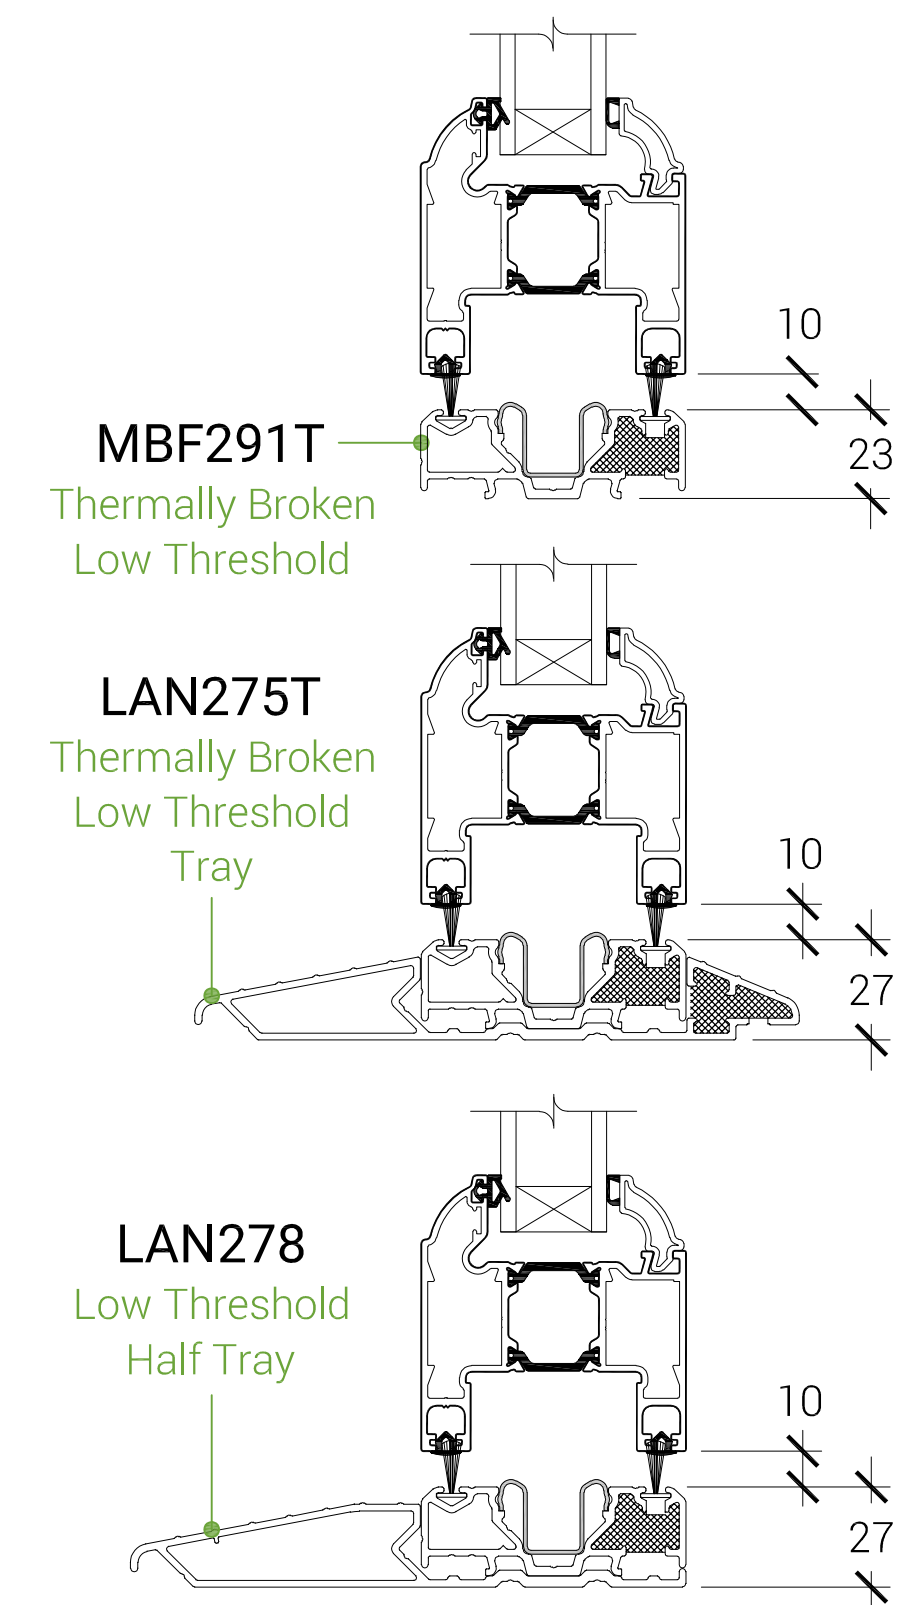


ALTERNATIVE BEAD OPTIONS SCALE 1:2

DETAIL 'C'

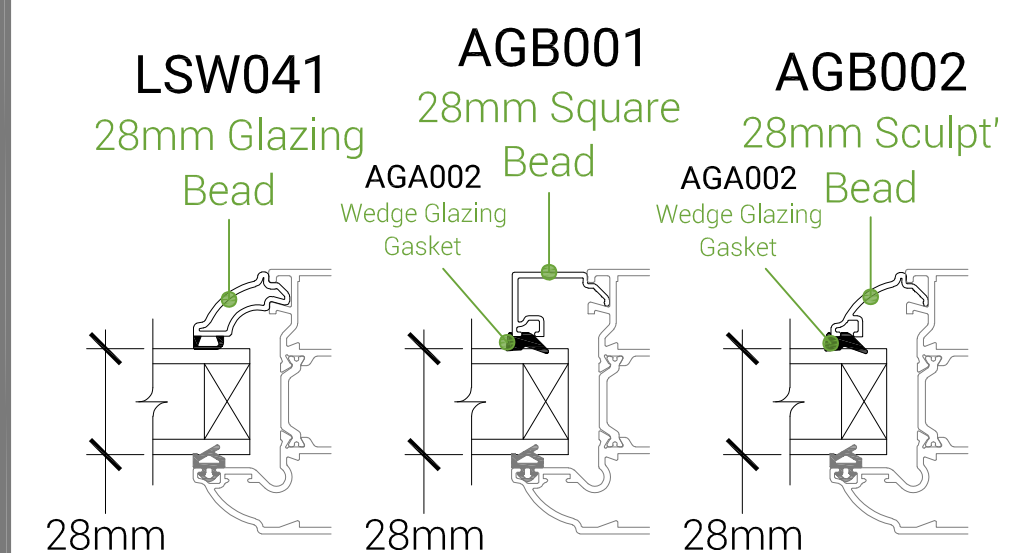

LSW042 36mm Glazing Bead LPD083 40mm Glazing Bead

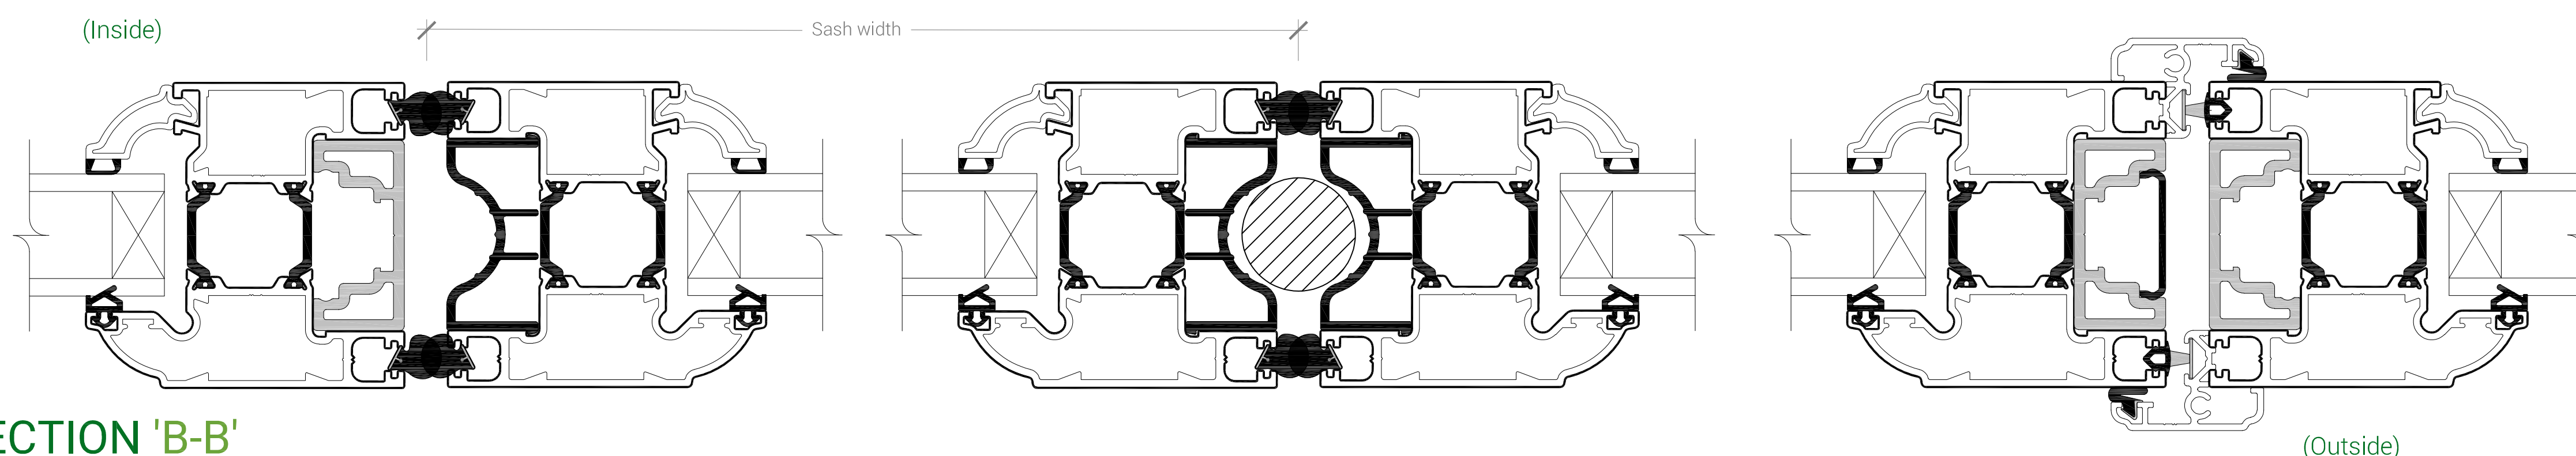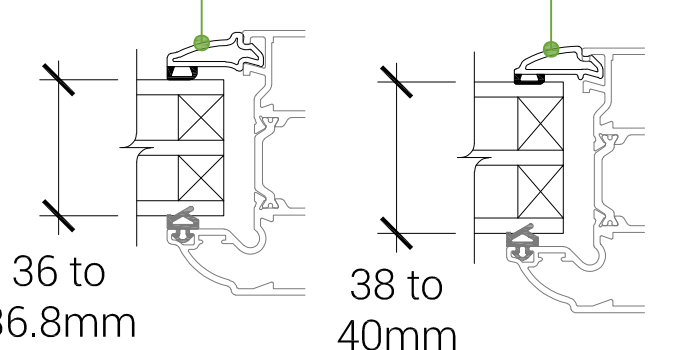

SECTION 'B-B'

Data sheet Ref: LDS-095
Version: B
Issue Date: 13.02.2025
www.linlar.co.uk

