



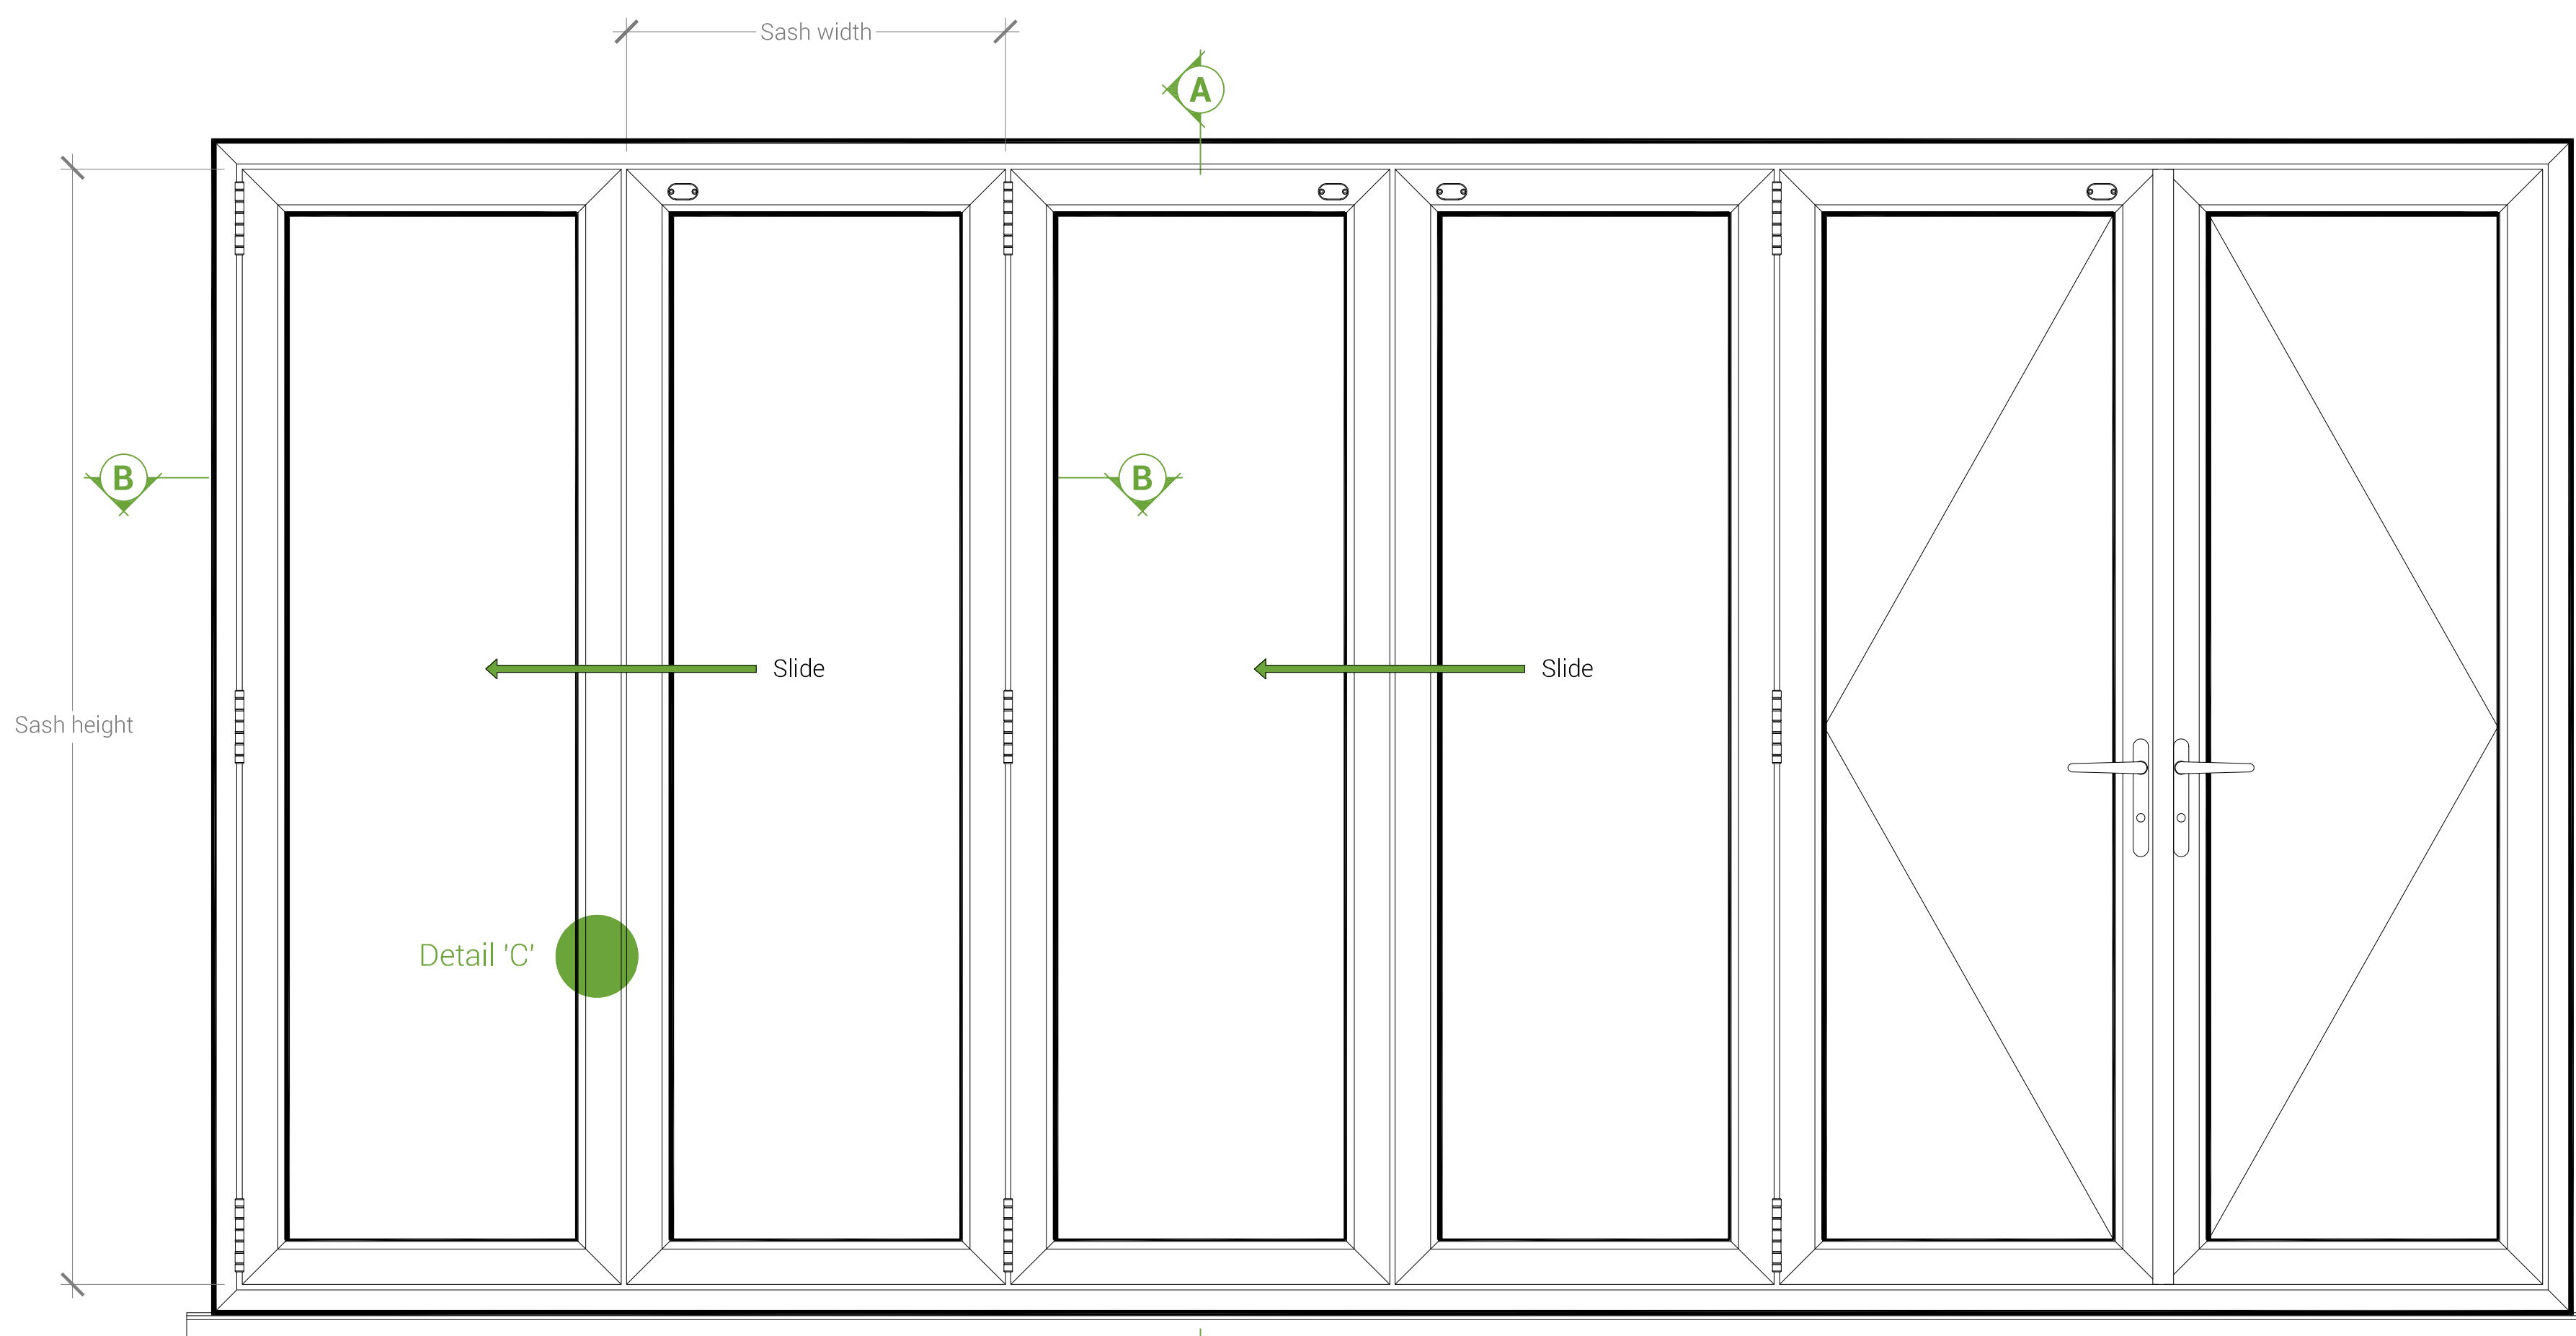

INTERNALLY GLAZED OUTWARD OPEN **6-5-1 ALUMINA BI-FOLD DOOR**

TYPICAL ELEVATION
 Viewed from Outside
 Scale 1:10

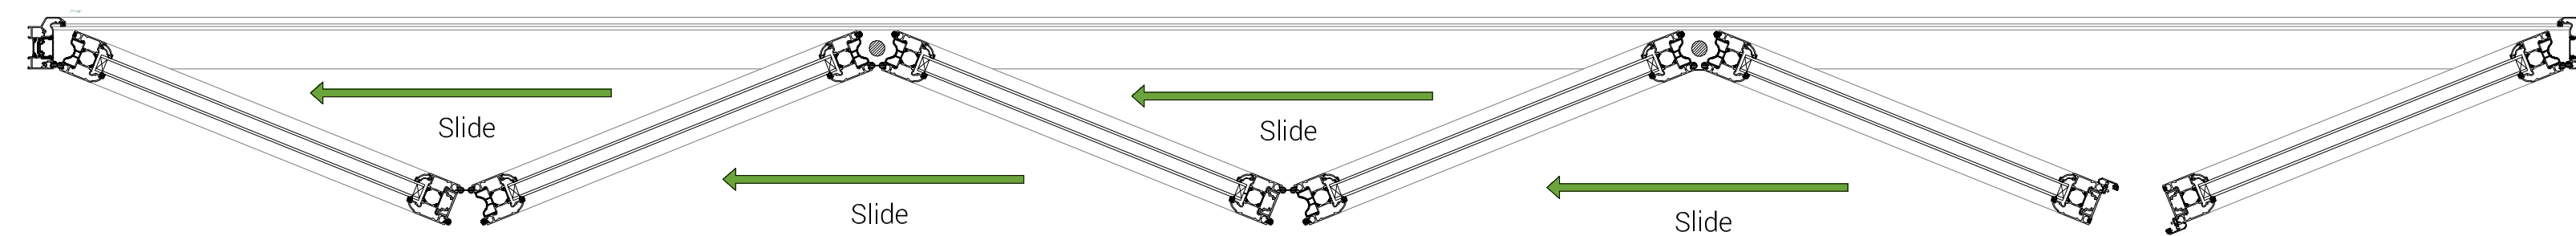


KITEMARK KM652464


In respect of:
BS EN 4873 / PAS24
 Aluminium Profile - Enhanced Security Doors System Supplier

	Width (mm)	Height (mm)	Air Permeability classification	Watertightness classification	Resistance to wind classification	Exposure Category as given in table 1 of BS 6375-Part 1
Door Leaf	1200	2500	4	5A	C3	1200




Liniar Ltd take's no responsibility for the overall structural stability, quality of the installation or for the failure of it's fixings, members of existing structures.
 All compartment wall need to be closed off adequately, including fire and smoke stopping where required.
 Perimeter joints around screens/windows needs to be sealed and weather proofed appropriately.

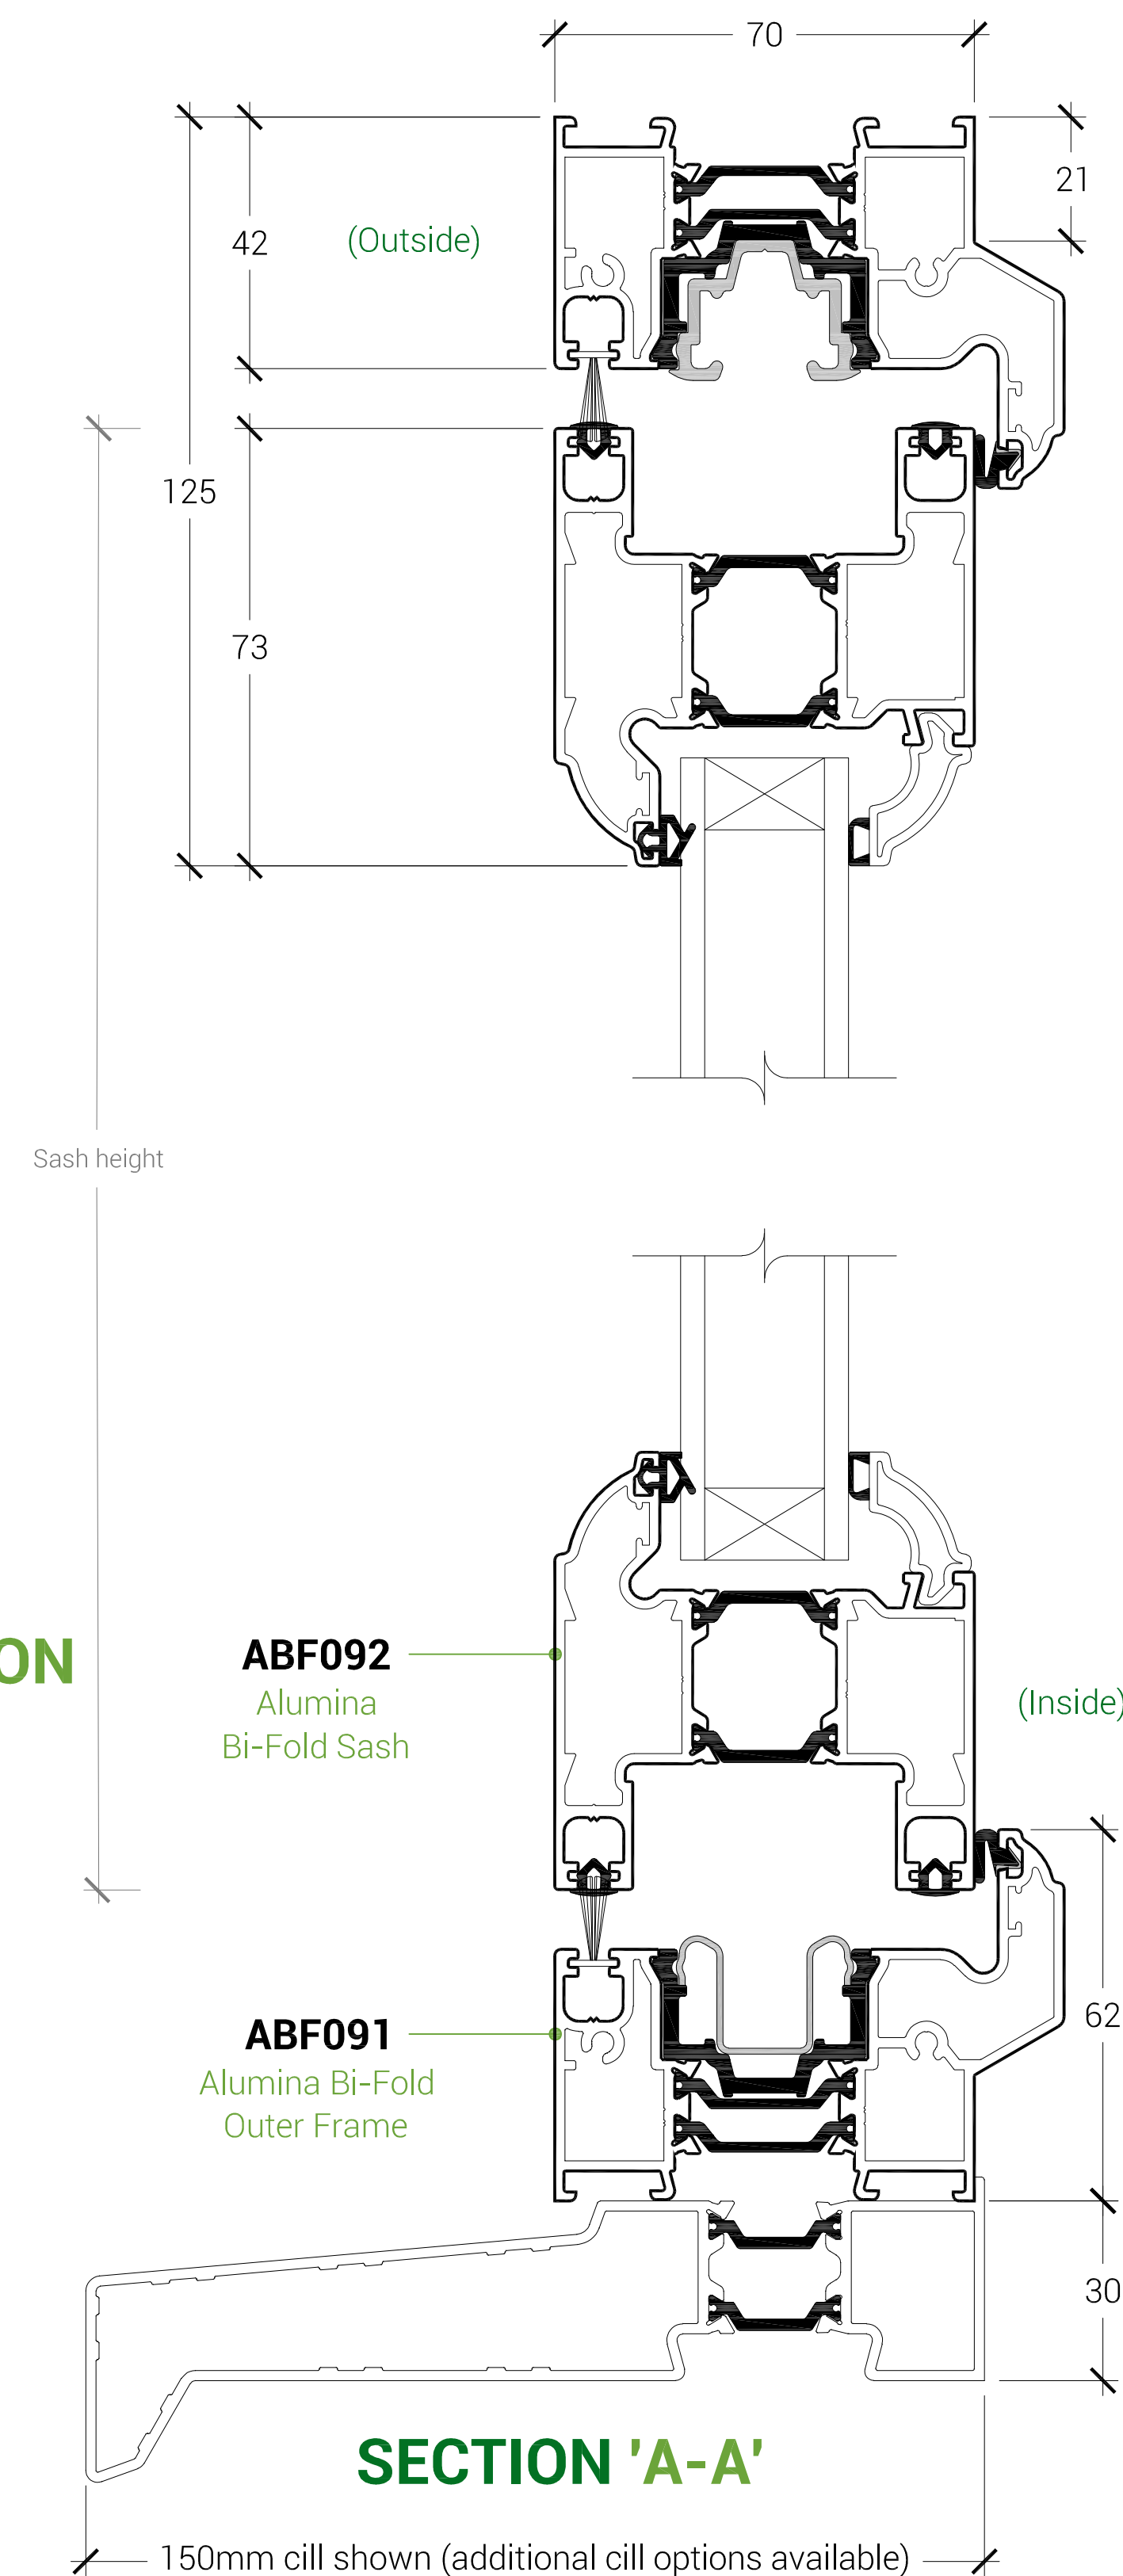

OPTIONAL THRESHOLD DETAILS

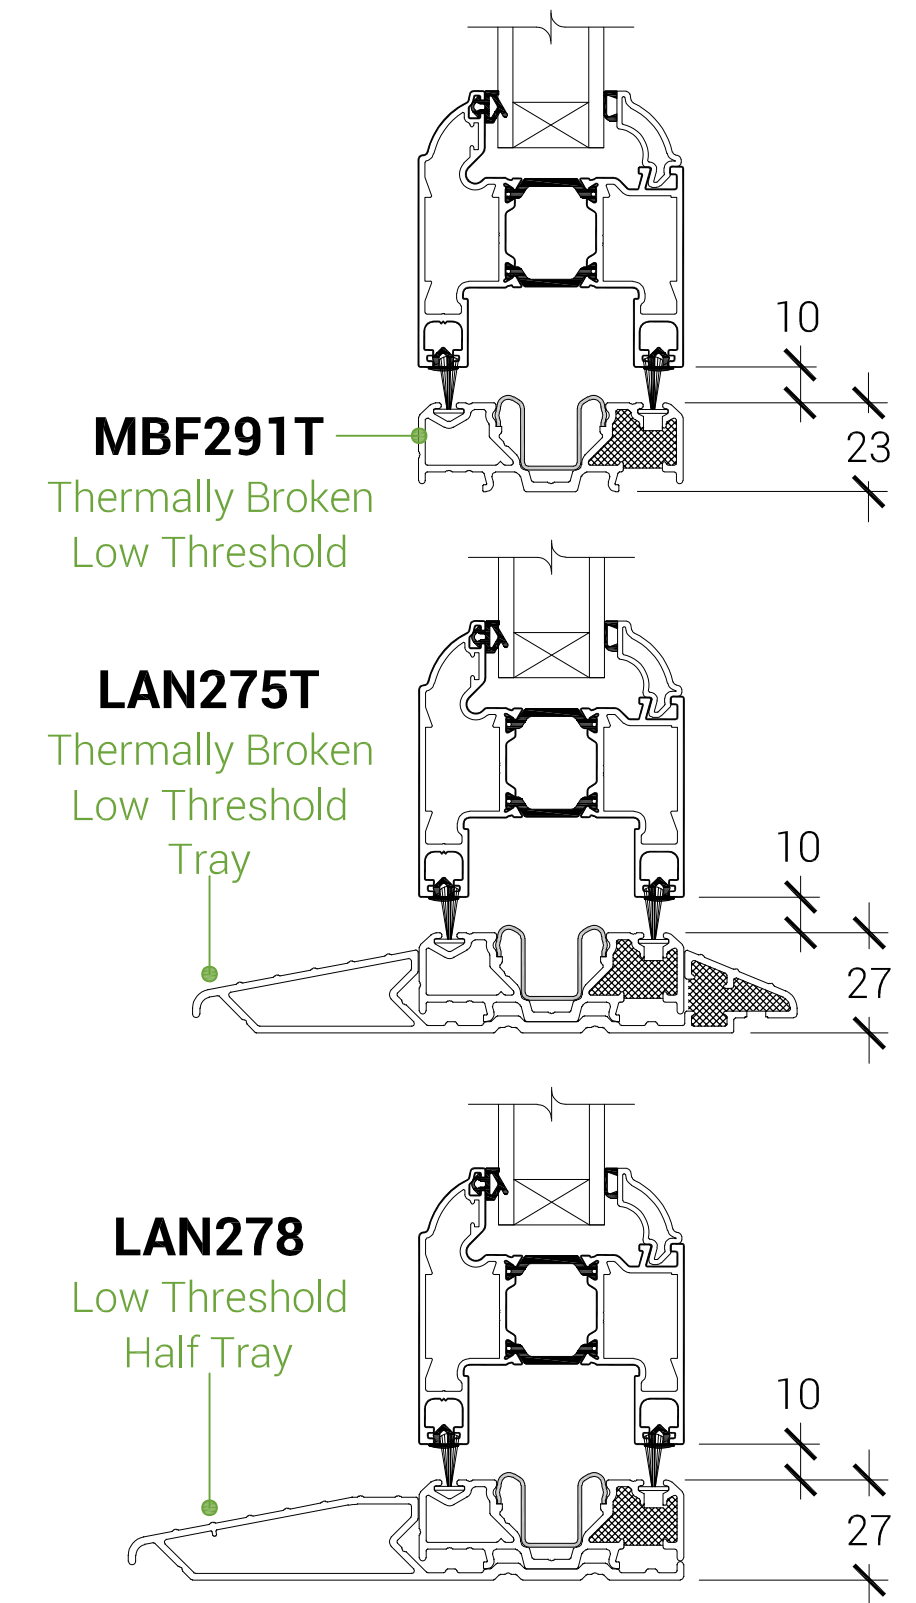

ALTERNATIVE BEAD OPTIONS SCALE 1:2 **DETAIL 'C'**

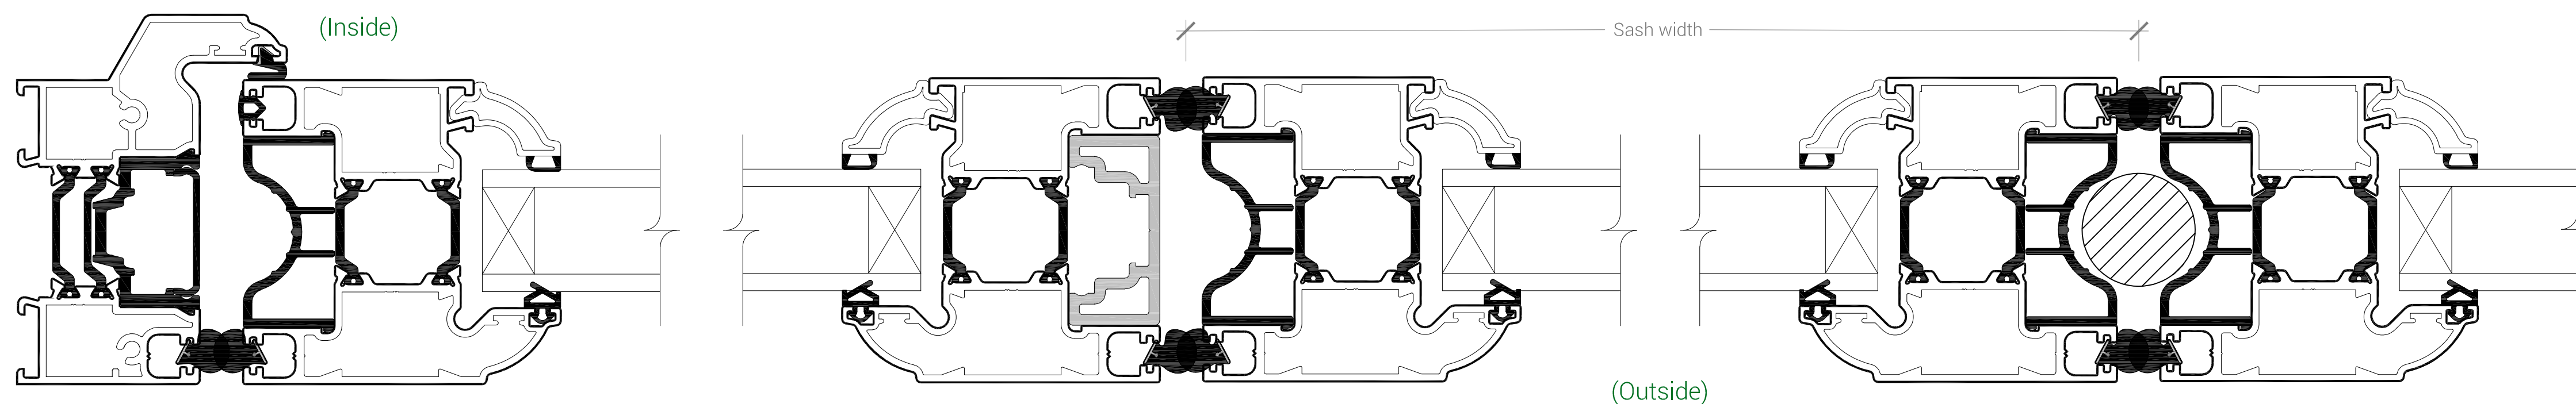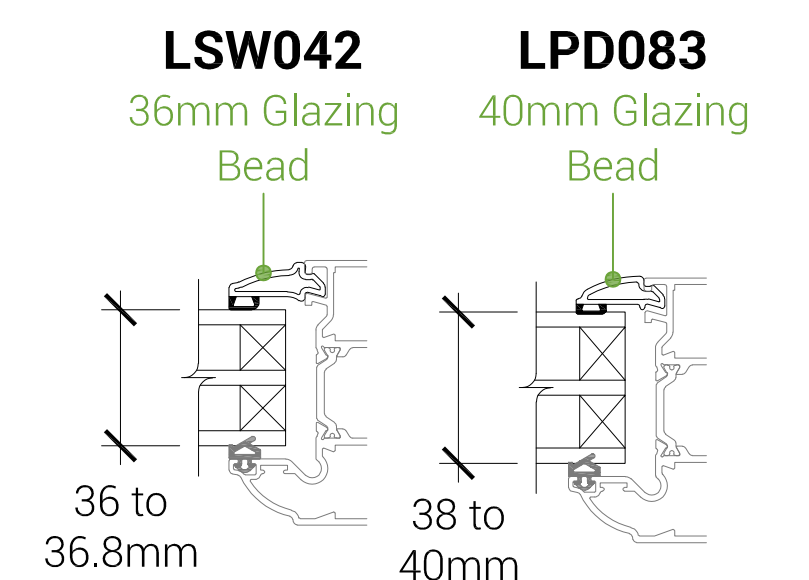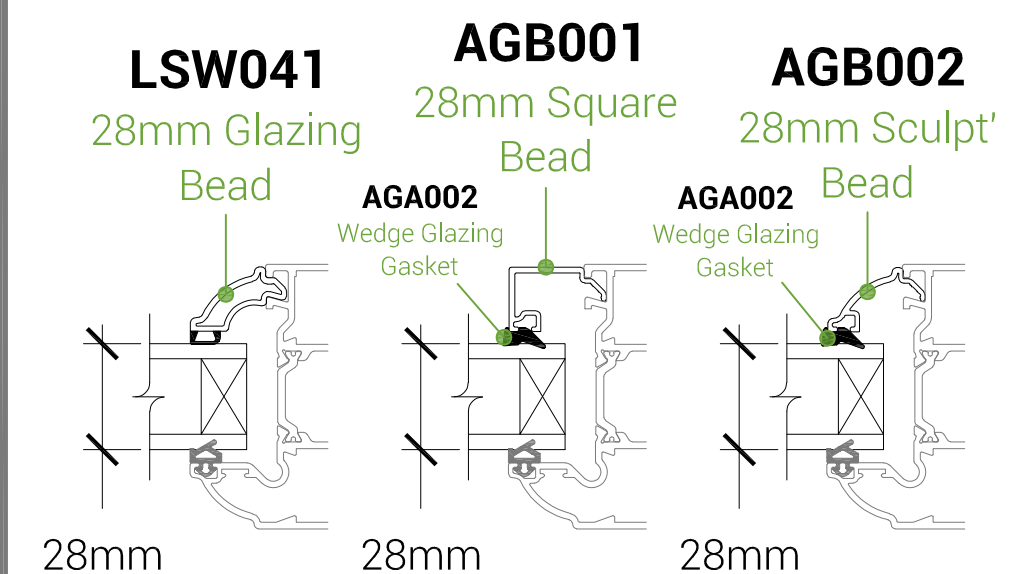

SECTION 'B-B'

Data sheet Ref: LDS-101
 Version: a
 Issue Date: 10.10.2022
 www.liniar.co.uk

