



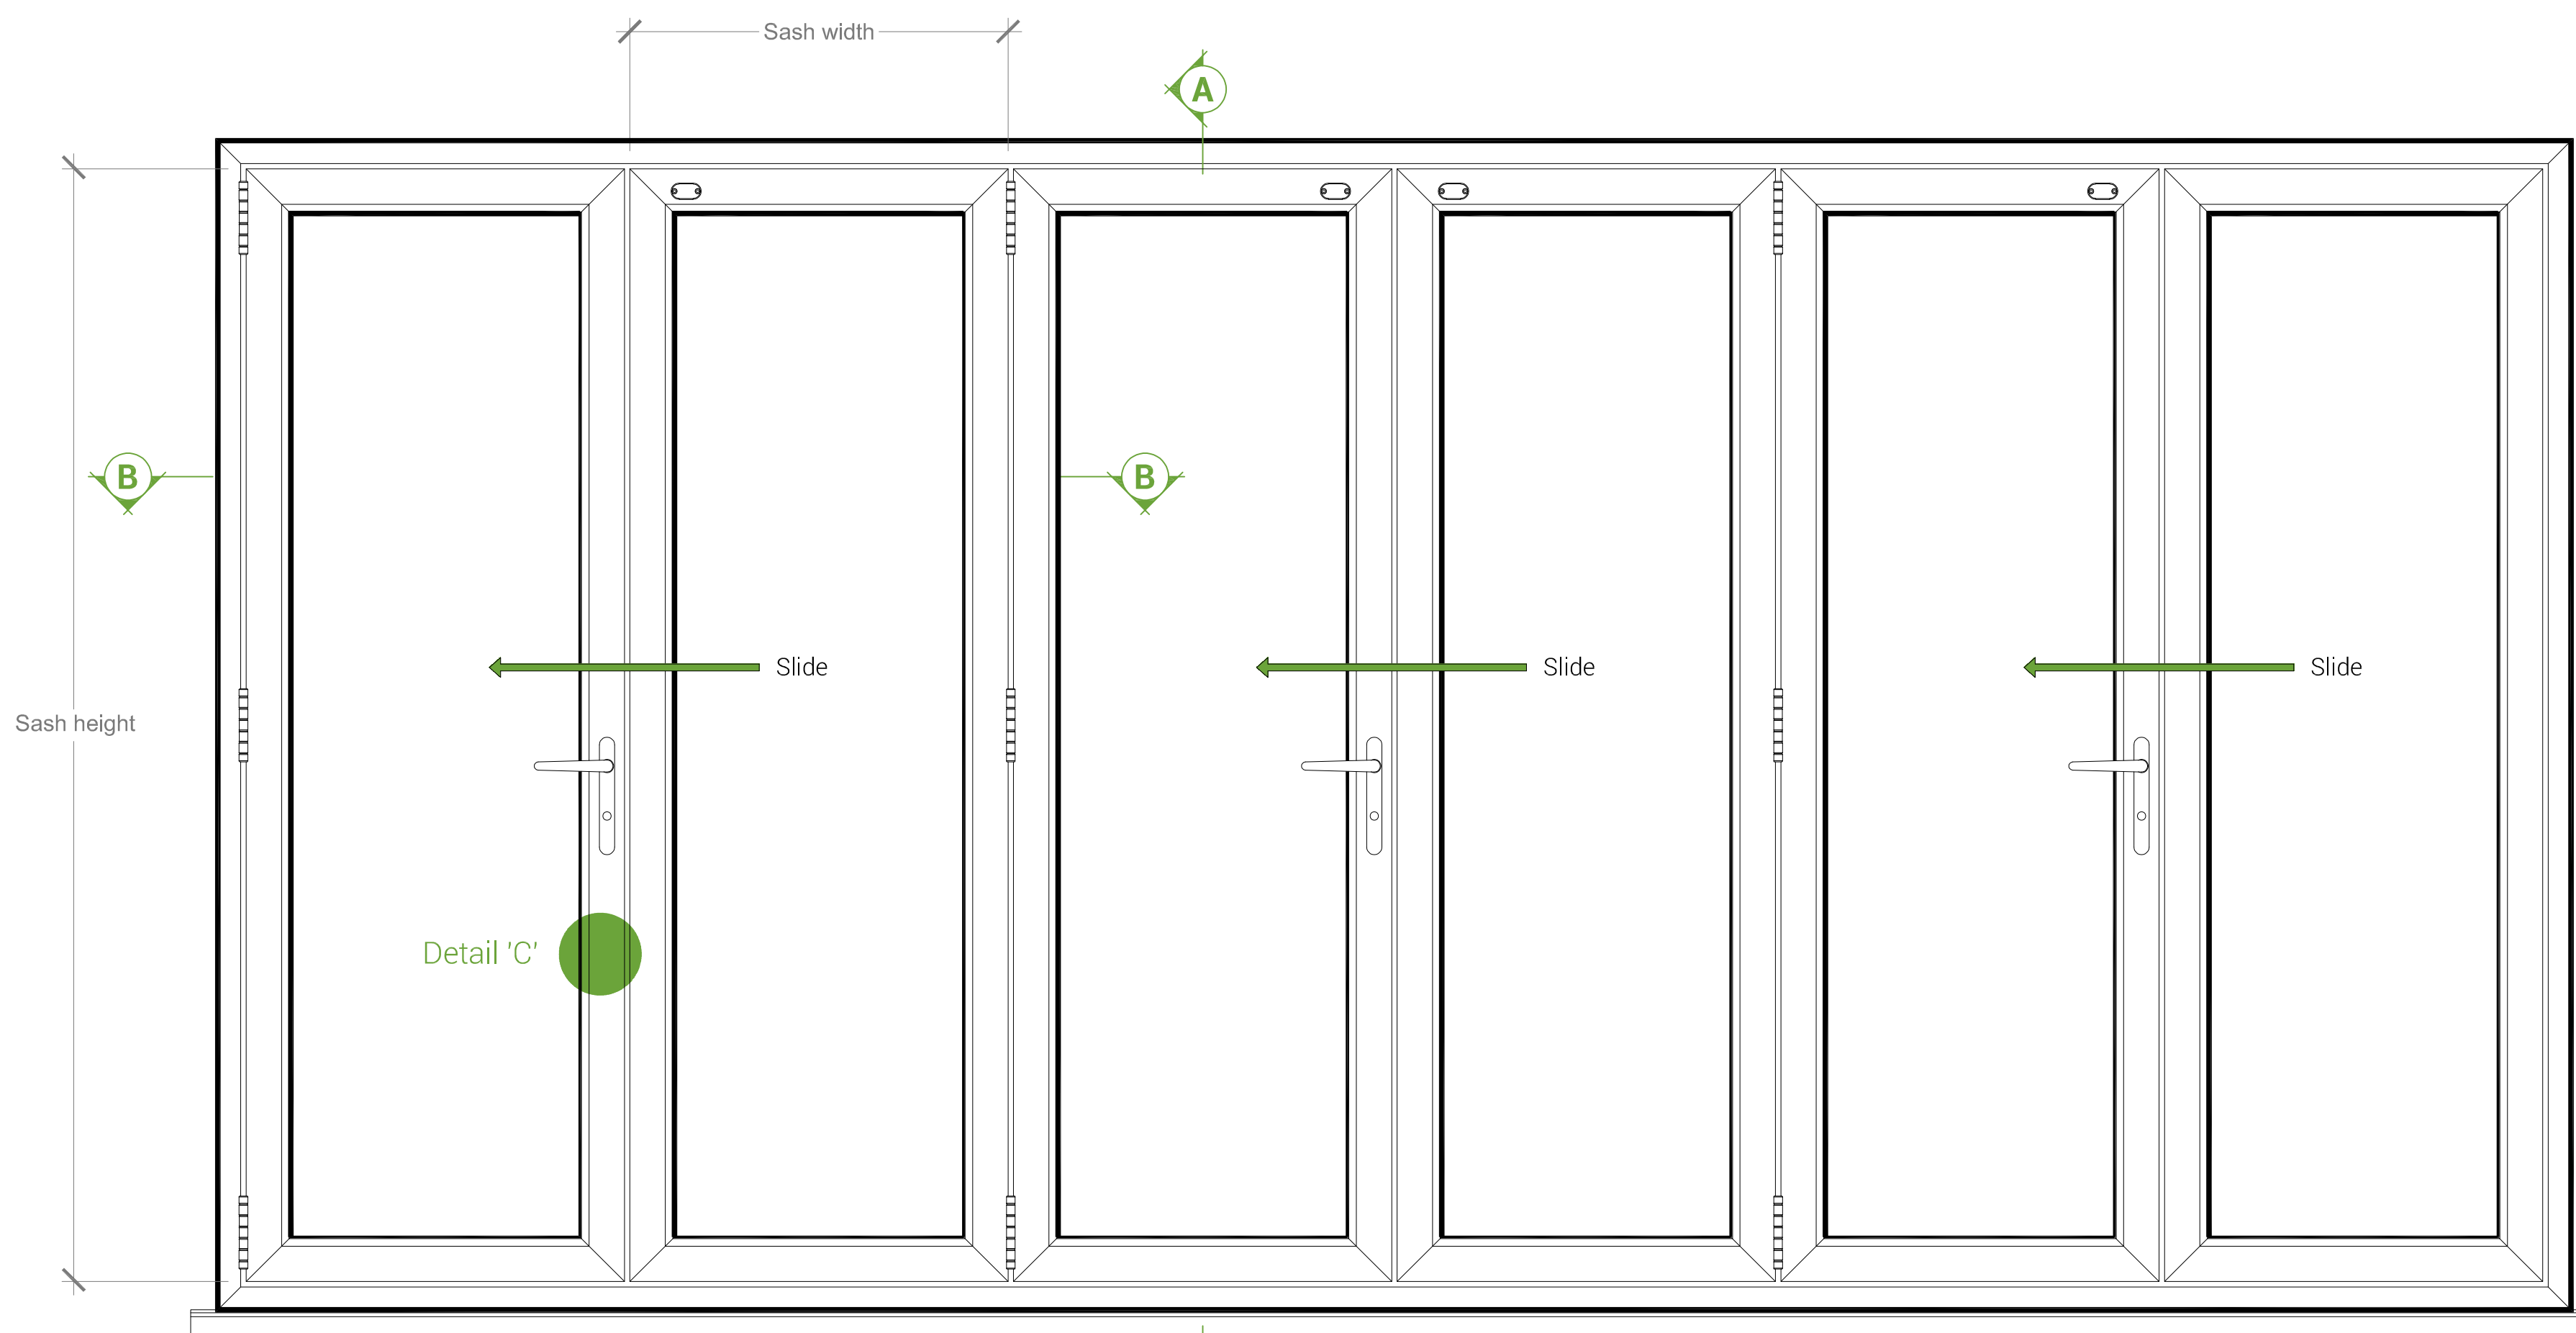

# **INTERNALLY GLAZED OUTWARD OPEN** **6-6-0 ALUMINA BI-FOLD DOOR**

**TYPICAL ELEVATION**  
 Viewed from Outside  
 Scale 1:10

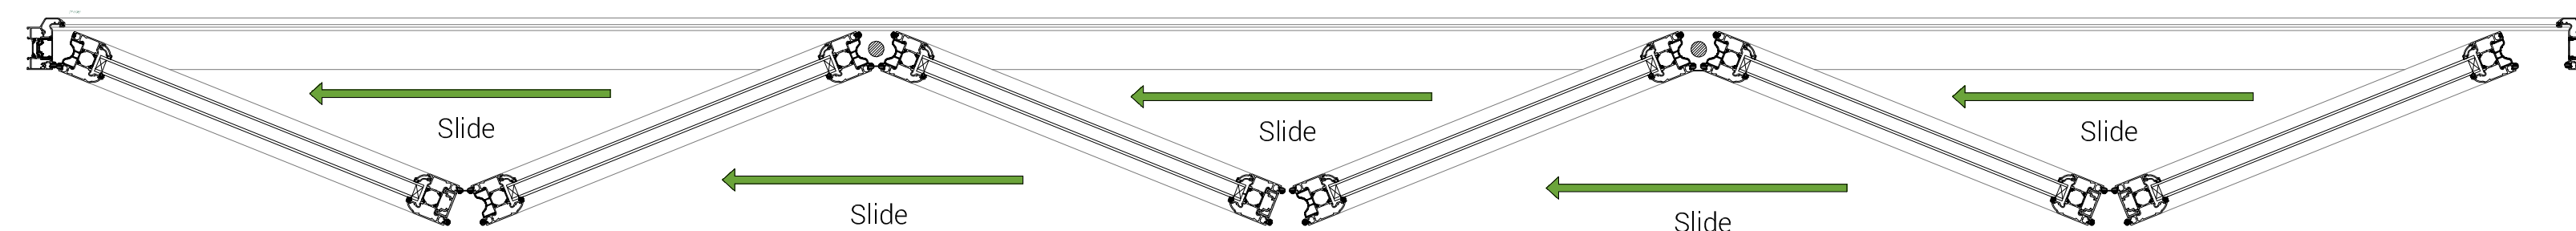


**KITEMARK KM652464**

In respect of:  
**BS EN 4873 / PAS24**  
 Aluminium Profile - Enhanced Security Doors System Supplier


|           | Width<br>(mm) | Height<br>(mm) | Air Permeability<br>classification | Watertightness<br>classification | Resistance<br>to wind<br>classification | Exposure Category<br>as given in table 1 of<br>BS 6375-Part 1 |
|-----------|---------------|----------------|------------------------------------|----------------------------------|-----------------------------------------|---------------------------------------------------------------|
| Door Leaf | 1200          | 2500           | 4                                  | 5A                               | C3                                      | 1200                                                          |

Liniar Ltd take's no responsibility for the overall structural stability, quality of the installation or for the failure of it's fixings, members of existing structures.  
 All compartment wall need to be closed off adequately, including fire and smoke stopping where required.  
 Perimeter joints around screens/windows needs to be sealed and weather proofed appropriately.



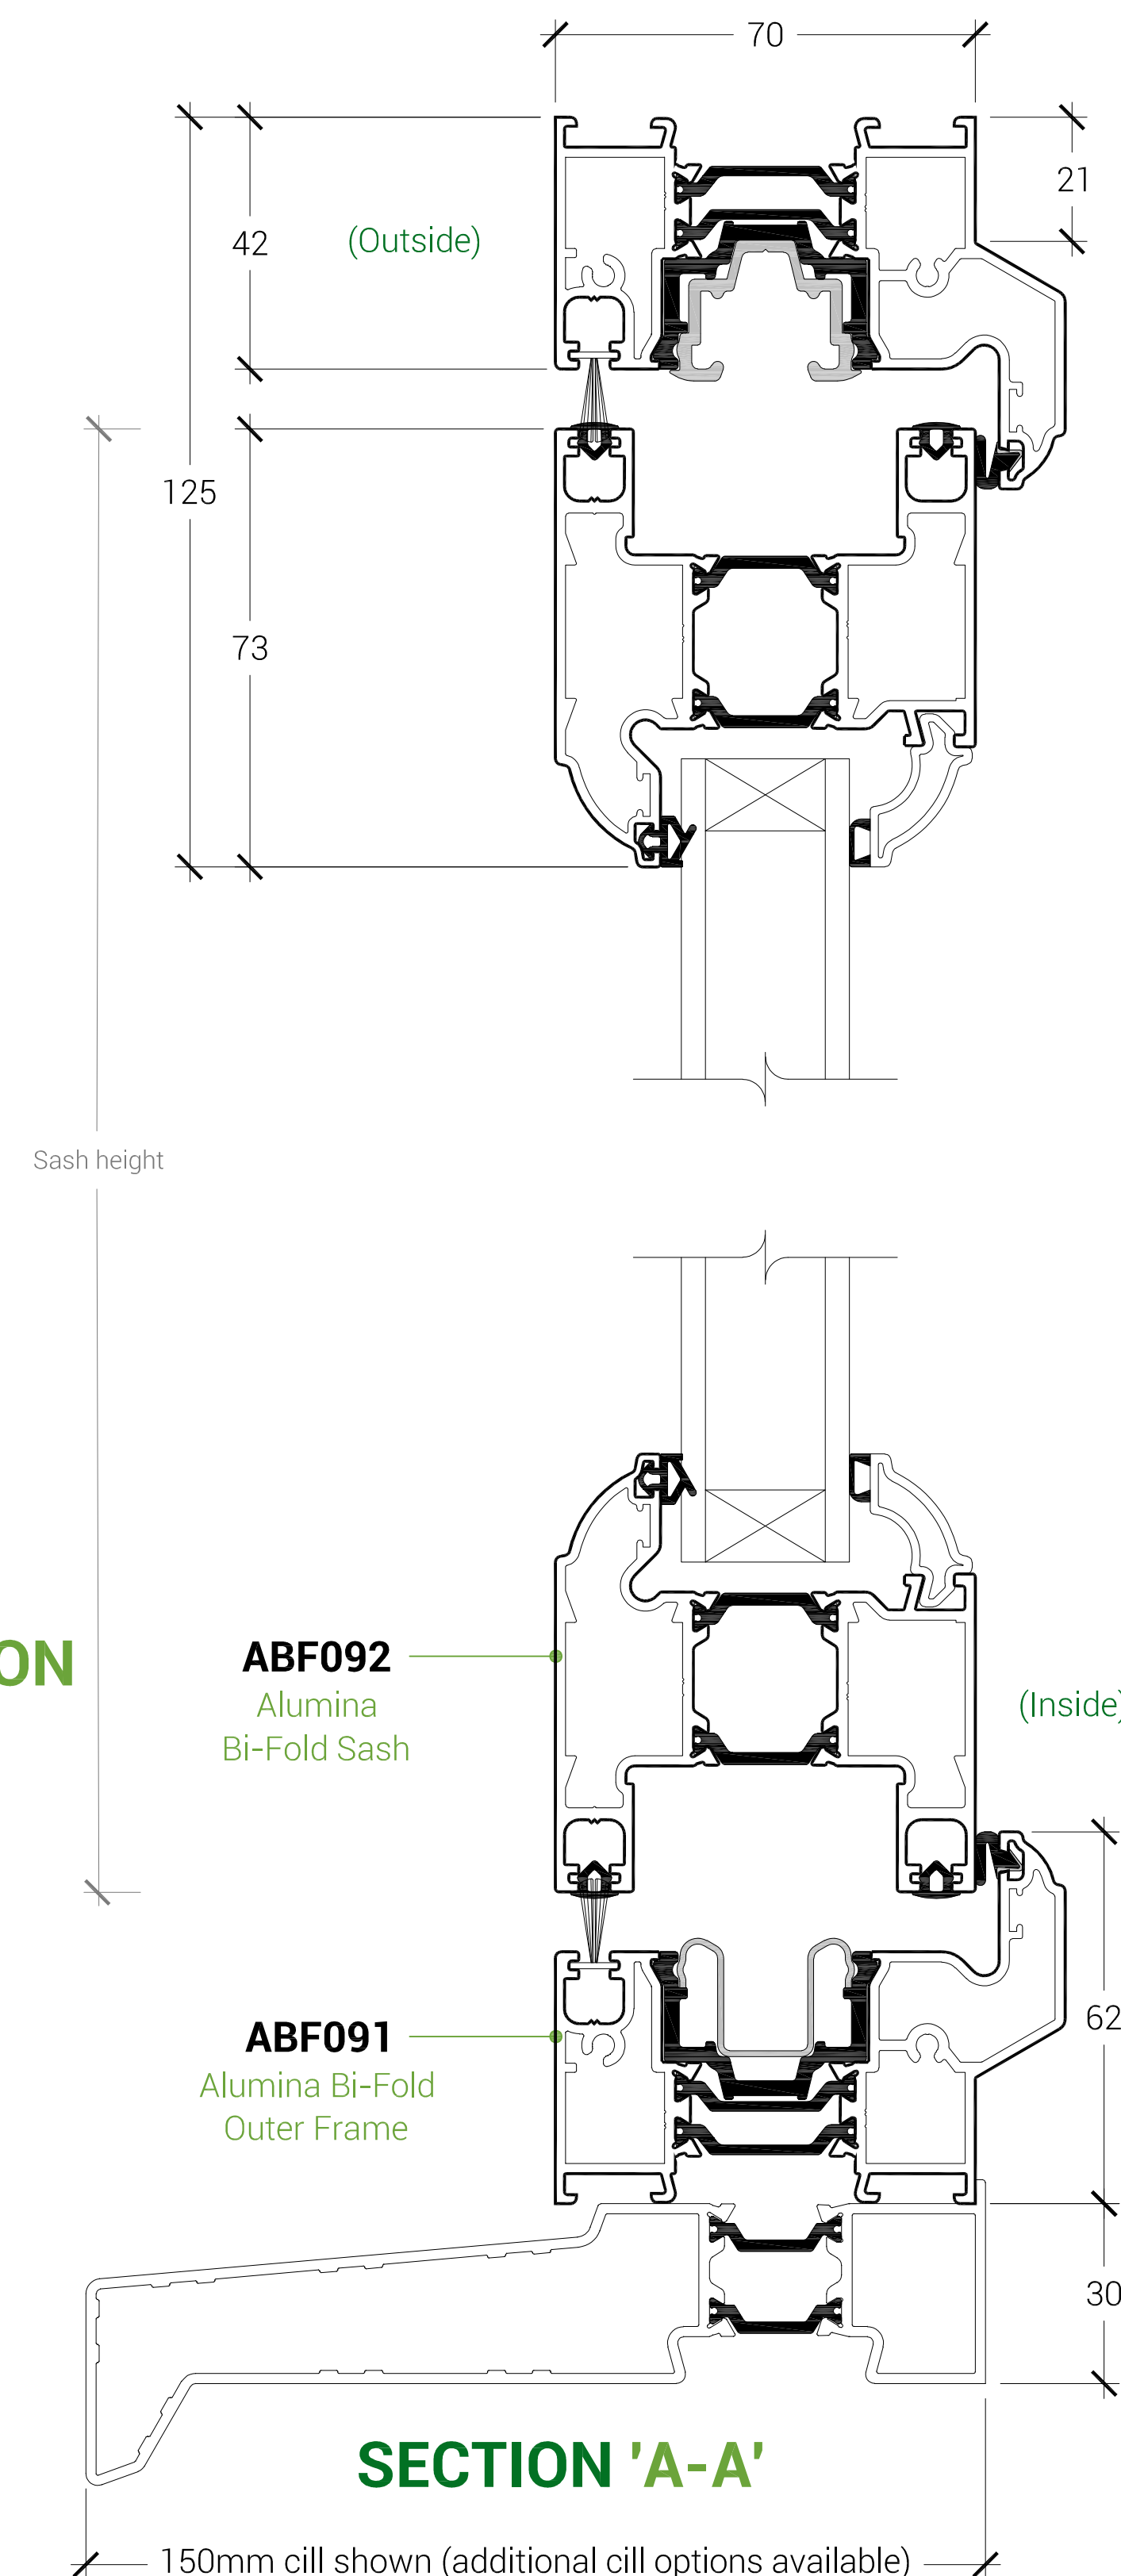


**SECTION 'A-A'**

## **OPTIONAL THRESHOLD DETAILS**

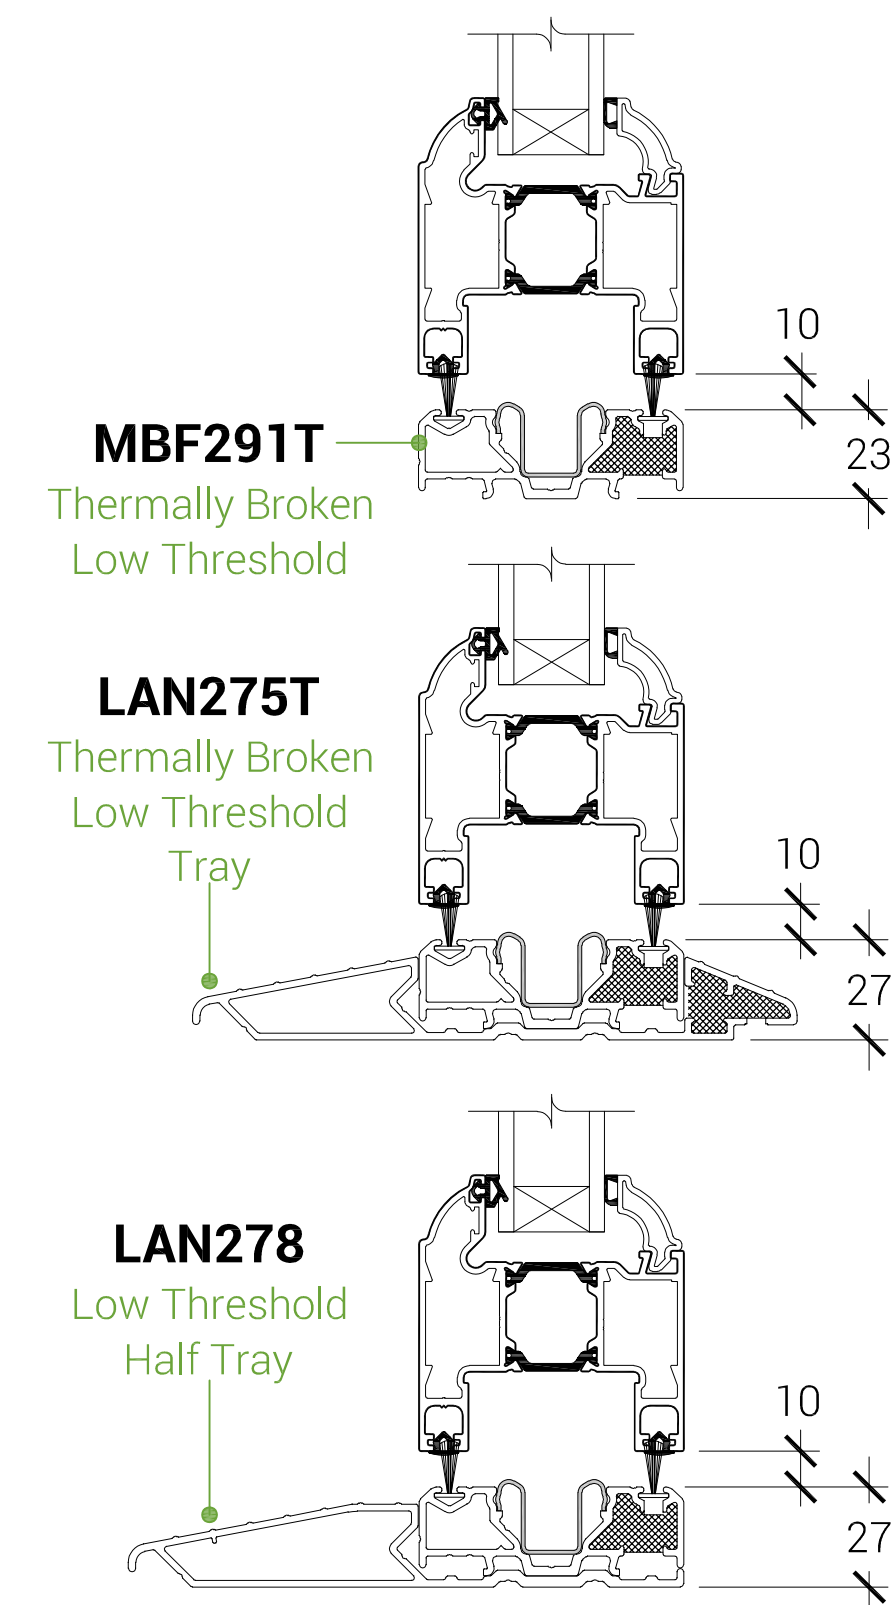

## **ALTERNATIVE BEAD OPTIONS** SCALE 1:2 **DETAIL 'C'**

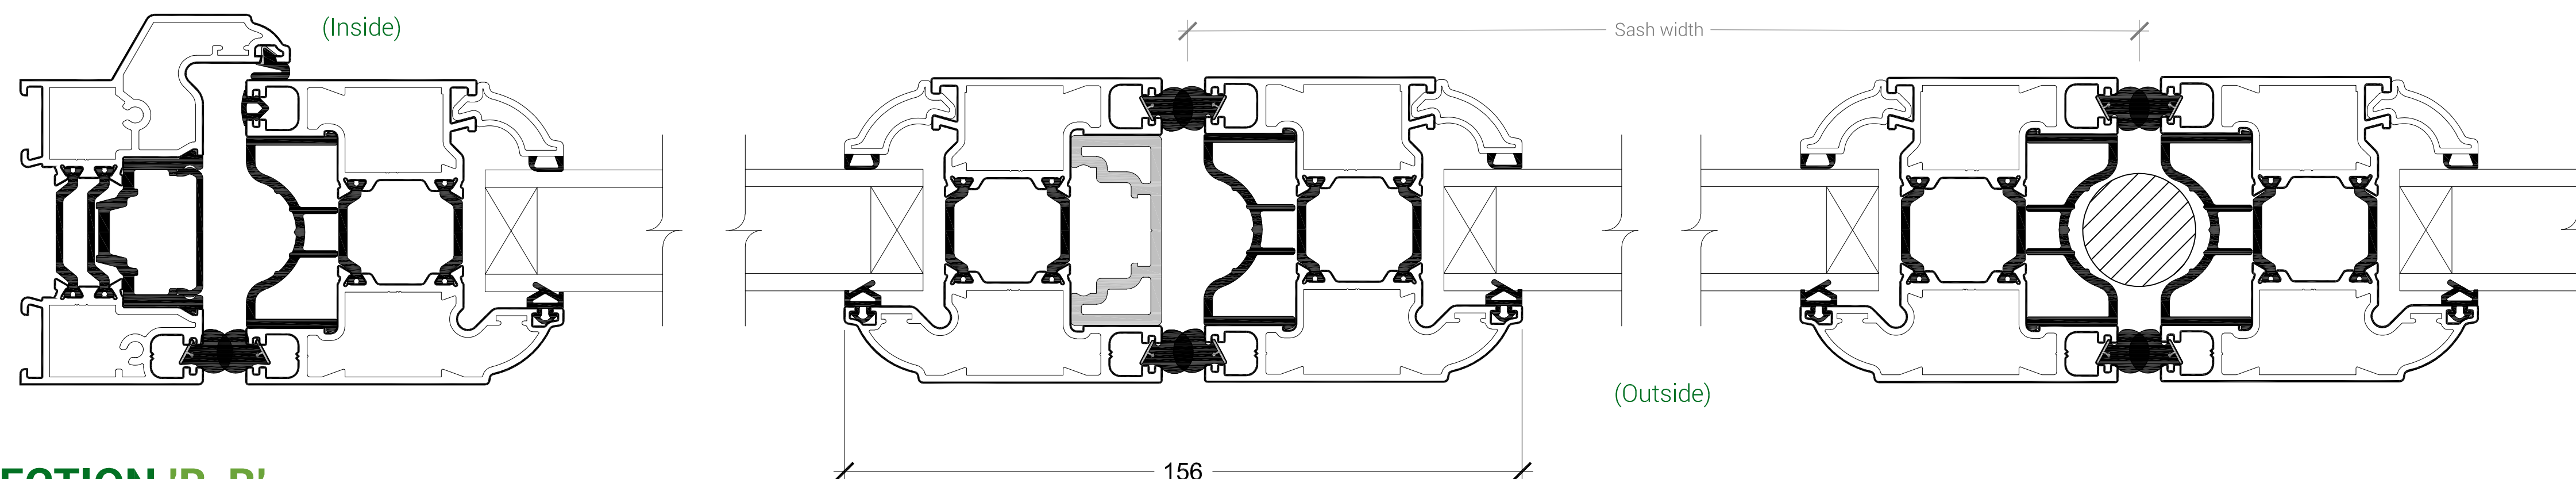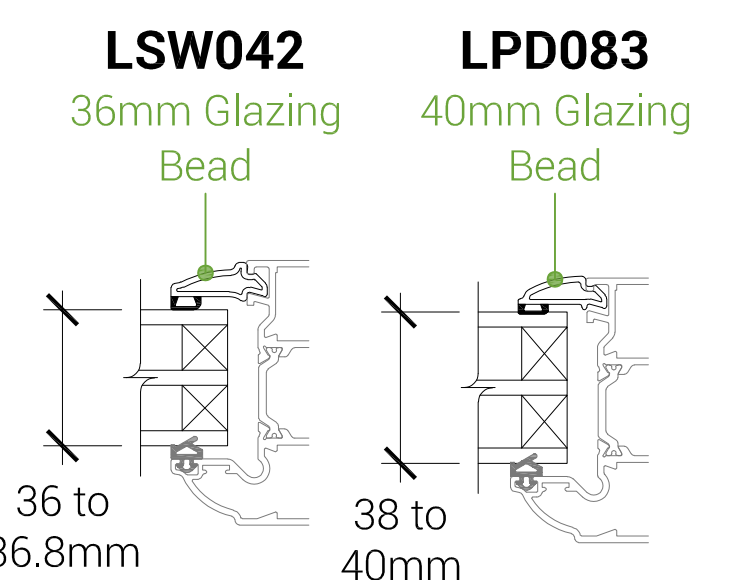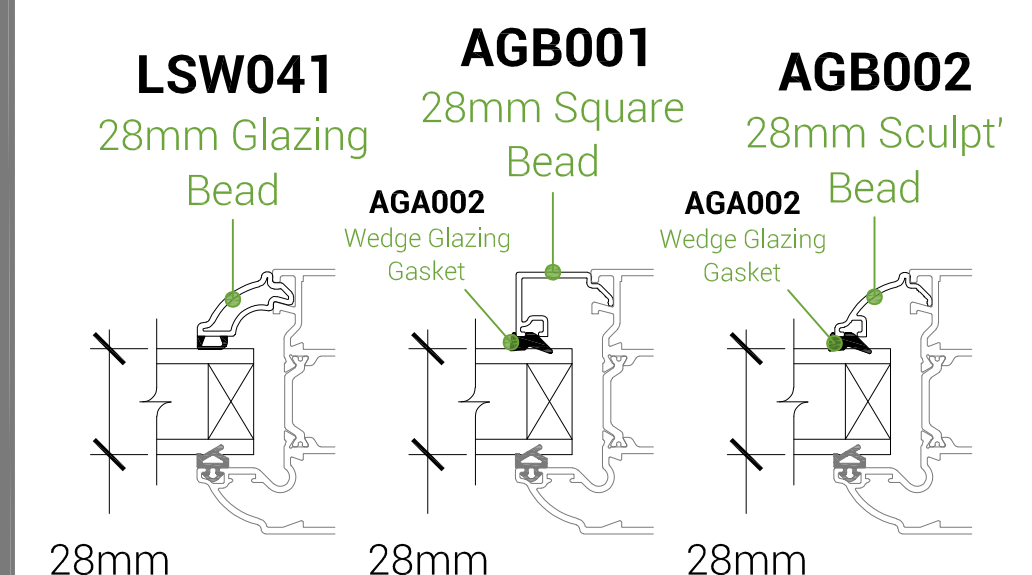

**SECTION 'B-B'**