


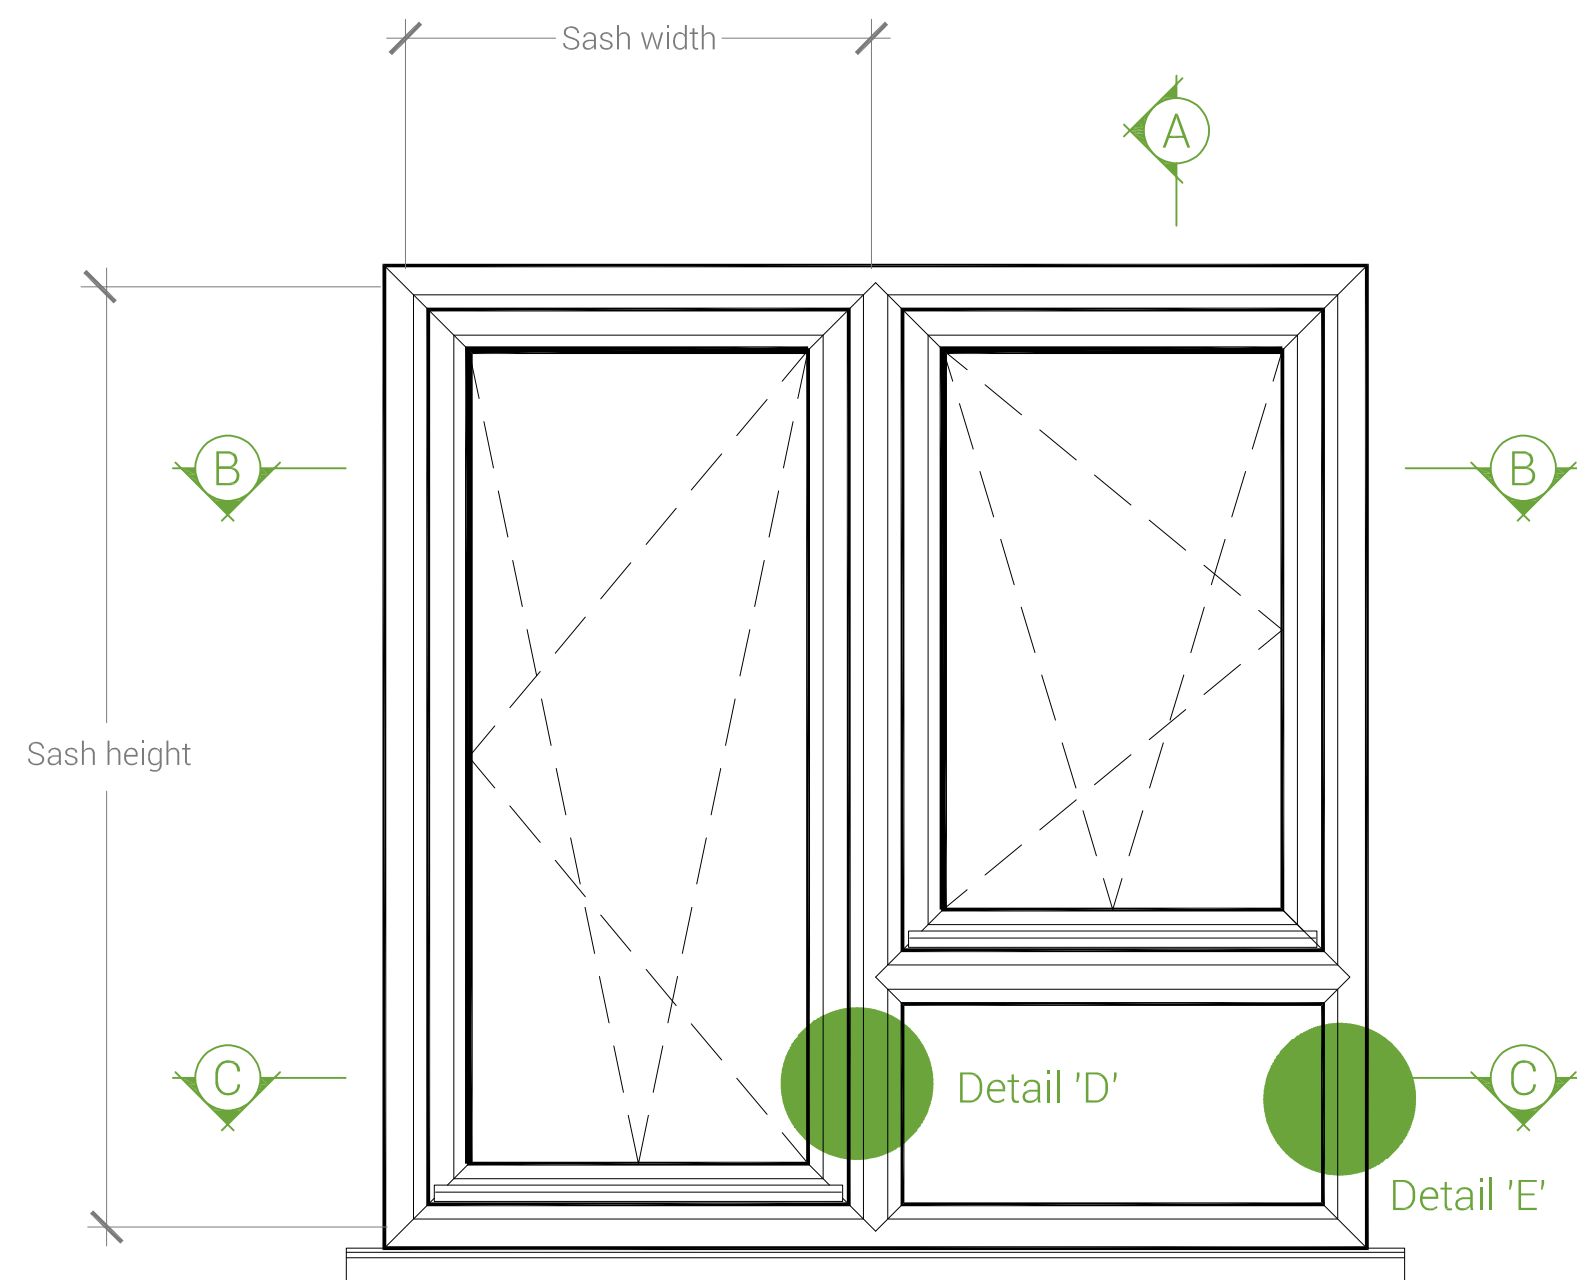

TYPICAL ELEVATION

Viewed from Outside
Scale 1:10

INTERNALLY GLAZED CHAMFERED ZERO|90 TILT & TURN WINDOWS

KITEMARK KM522039

In respect of:
BS EN 12608 / PAS24
PVCU Profile - Enhanced Security Windows System Supplier


Maximum Sash Characteristics
Top hung opening sash

Maximum Frame characteristics
Fixed frame


Maximum Transom/Mullion characteristics
Unreinforced members

Width (mm)	Height (mm)	Area (m²)	Transom length (mm) inc frame	Air Permeability classification	Watertightness classification	Resistance to wind classification	Exposure Category as given in table 1 of BS 6375-Part 1
-	-	-	-	-	-	-	-


To be confirmed by BSI

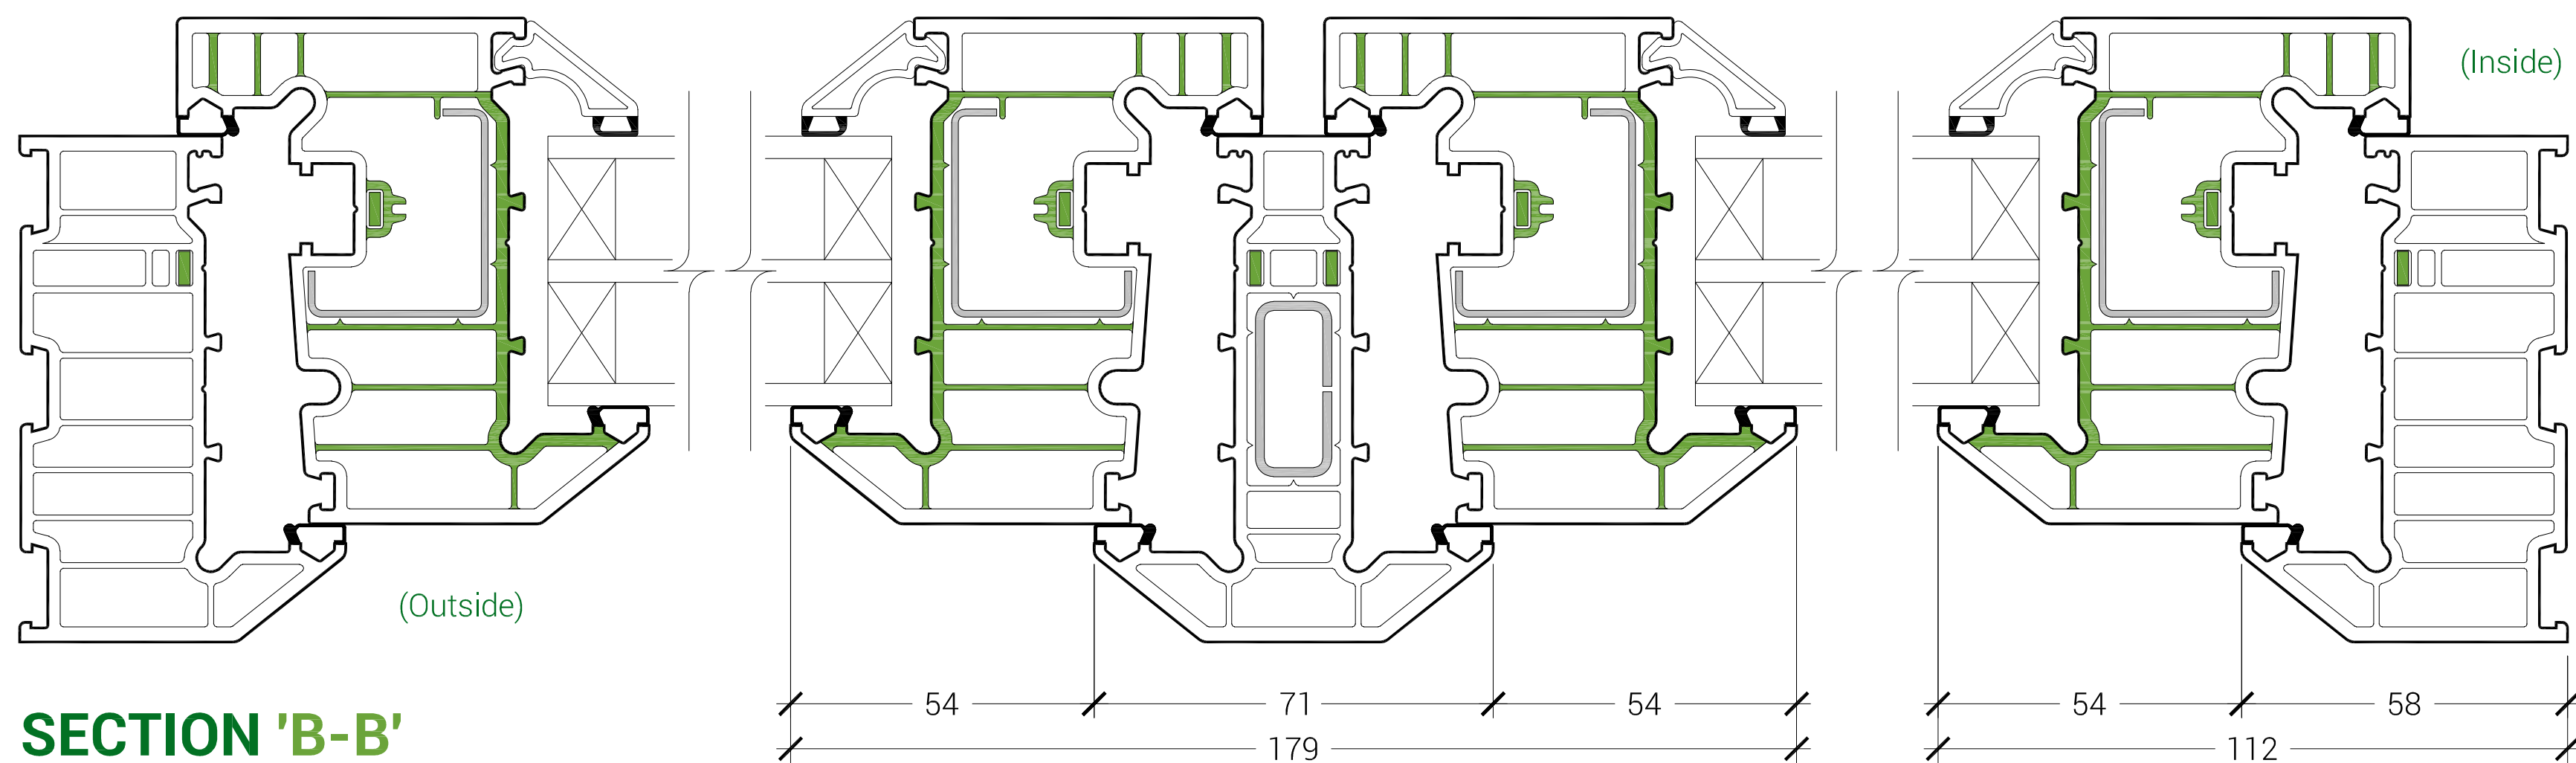

SECTION 'B-B'

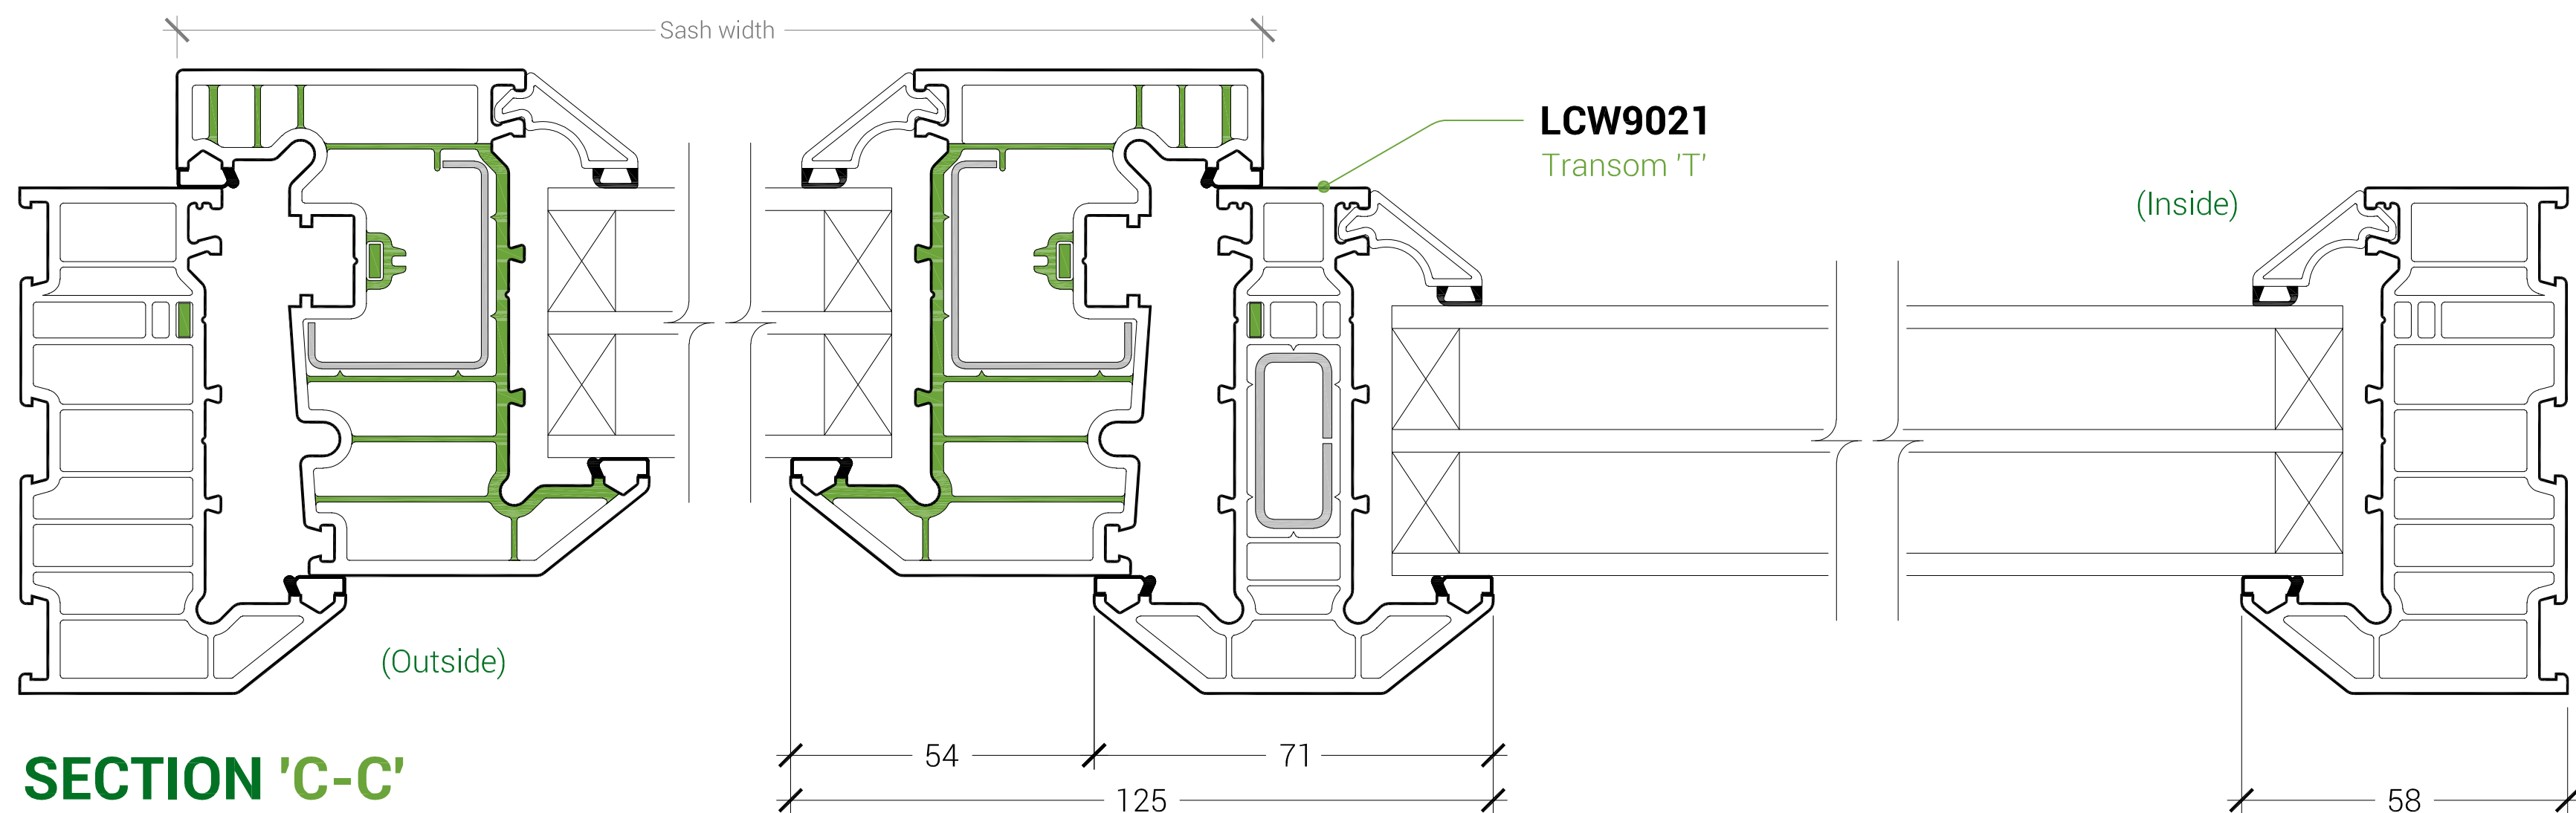

SECTION 'C-C'

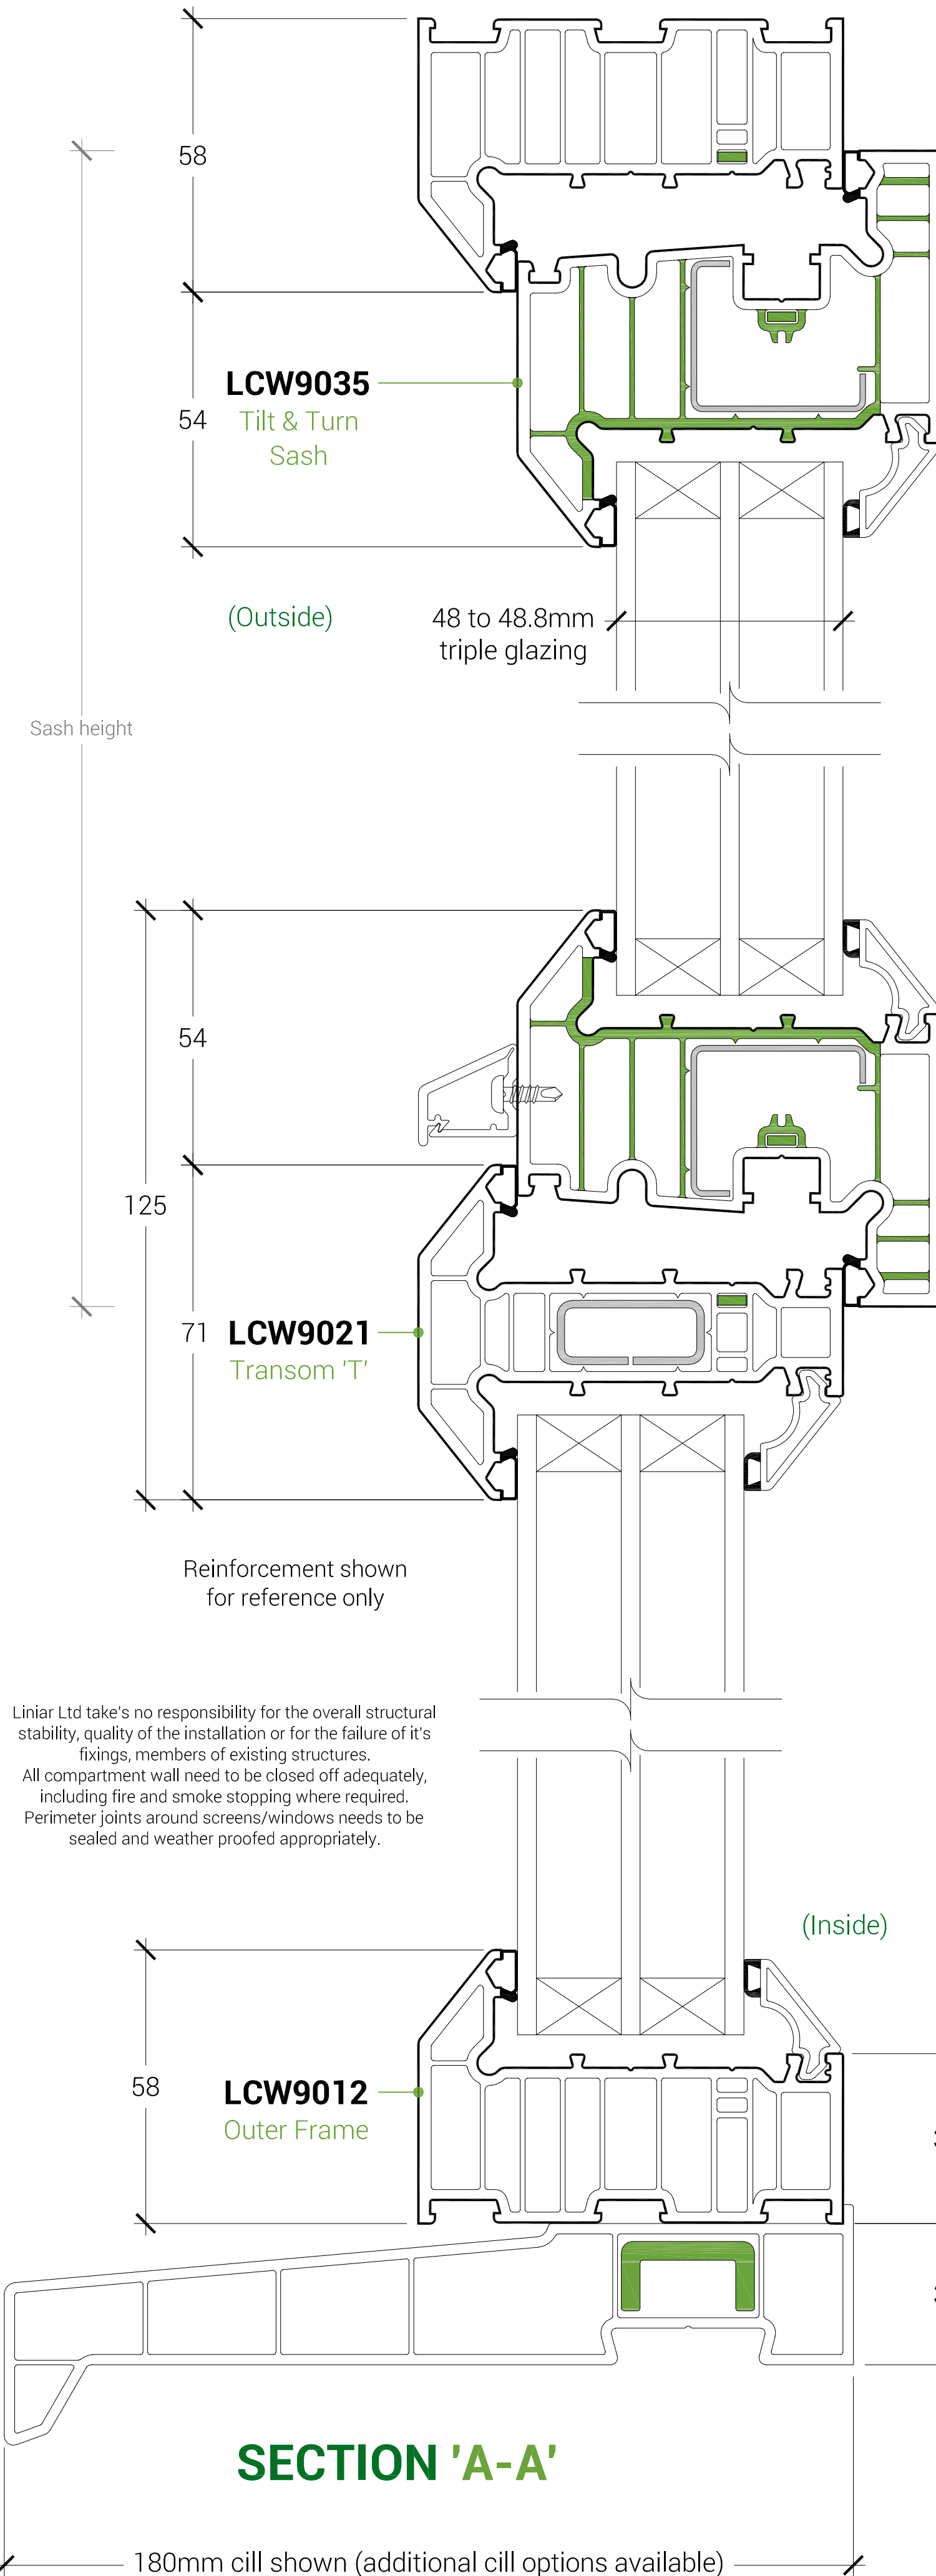

SECTION 'A-A'

Linlar Ltd take's no responsibility for the overall structural stability, quality of the installation or for the failure of it's fixings, members of existing structures.
All compartment wall need to be closed off adequately, including fire and smoke stopping where required.
Perimeter joints around screens/windows needs to be sealed and weather proofed appropriately.

ADDITIONAL ENHANCEMENTS

LAN9101

Thermal Break Flipper

Scale 1:2

DETAIL 'D'

LAN102

Thermal Flipper

Scale 1:2

DETAIL 'E'

ALTERNATIVE

70MM LARGE OUTER FRAME

LCW9017


70mm Large Outer Frame

Scale 1:2

ALTERNATIVE BEAD OPTIONS TRIPLE GLAZING

LSW042

56mm Glazing Bead

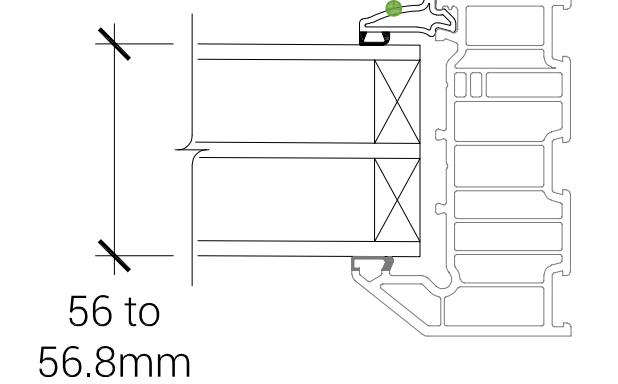

Scale 1:2

Green hatching denotes recycled content

Data sheet Ref: LDS-075
Version: B
Issue Date: 08.12.2022
www.linlar.co.uk

